© copyright 2013

this drawing and the copyrights and patents therein are the designer's property and may not be used or reproduced - only under contract

ALL DIMENSIONS TO BE CHECKED ON SITE.

DO NOT SCALE FROM THIS DRAWING EXCEPT FOR THE PURPOSES OF LOCAL AUTHORITY PLANNING



Block plan - 1:500 @ A0

N



Location plan 1:1250 @ A0

WILMSLOW ROAD


PAVEMENT

WALL KEY:


STRUCTURAL WALL

NON-STRUCTURAL WALL

PARTITION

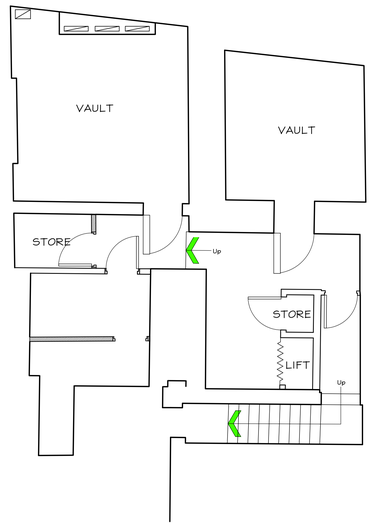


Basement plan - scale 1:50 @ A0

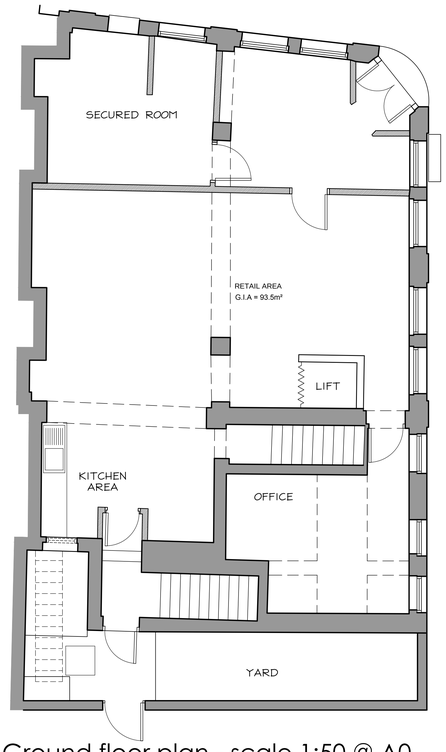

PAVEMENT

DAGENHAM ROAD

Ground floor plan - scale 1:50 @ A0

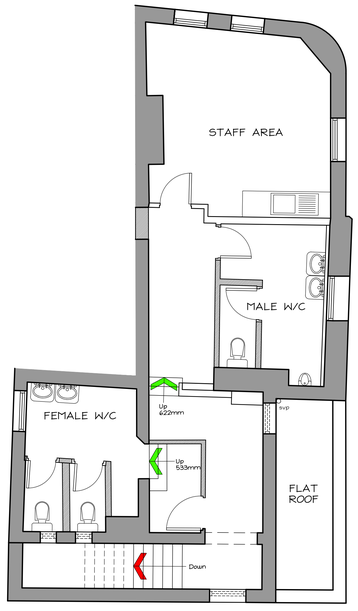

First floor plan - scale 1:50 @ A0

rev	date	description

Frank Belshaw
Building Surveyors Limited

wheatley springs barn, wheatley lane road, barnoldswick, nelson, lancashire, BB18 6QS.
tel no. (01282) 699668. fax no. (01282) 602447.
e-mail - frank@fbelshaw.co.uk

Paddy Power

unit address
RUSHOLME
79 WILMSLOW ROAD,
MANCHESTER,
M14 5NA.

drawing title
PLANNING DRAWING 1
EXISTING
FLOOR PLANS, BLOCK PLAN &
LOCATION PLAN

drawn by	checked	date
SR	----	15/02/2013

scale
AS INDICATED @ A0

drawing no.	revision
2013/11/P1	---