Do not scale off this drawing. All discrepancies to be reported to Portakabin Limited.

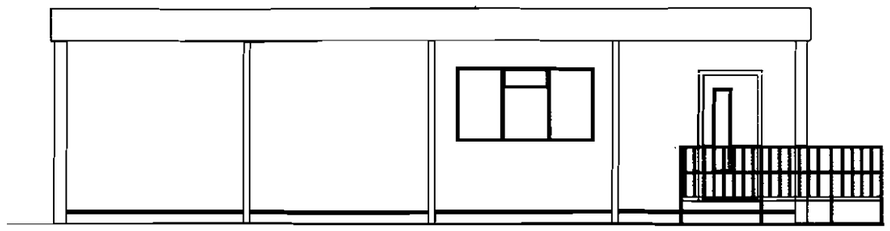

Front Elevation

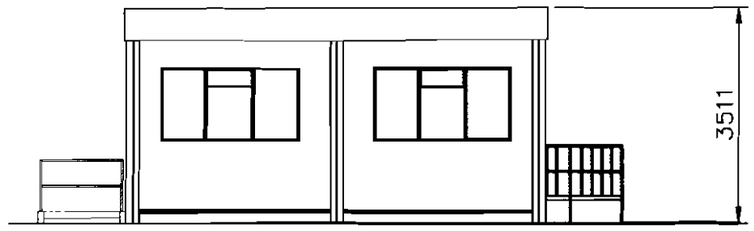

Left Elevation

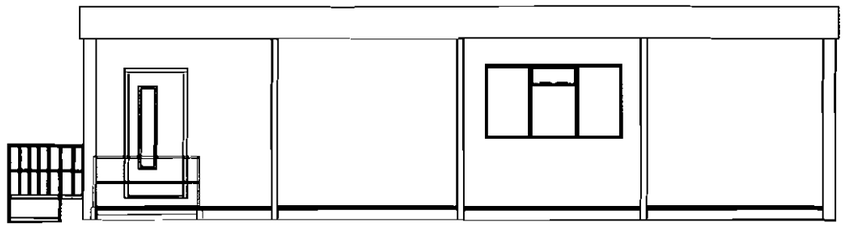

Rear Elevation

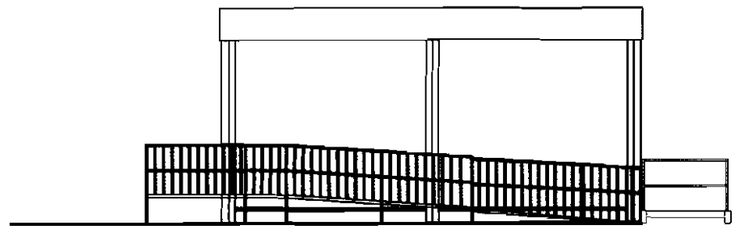

Right Elevation

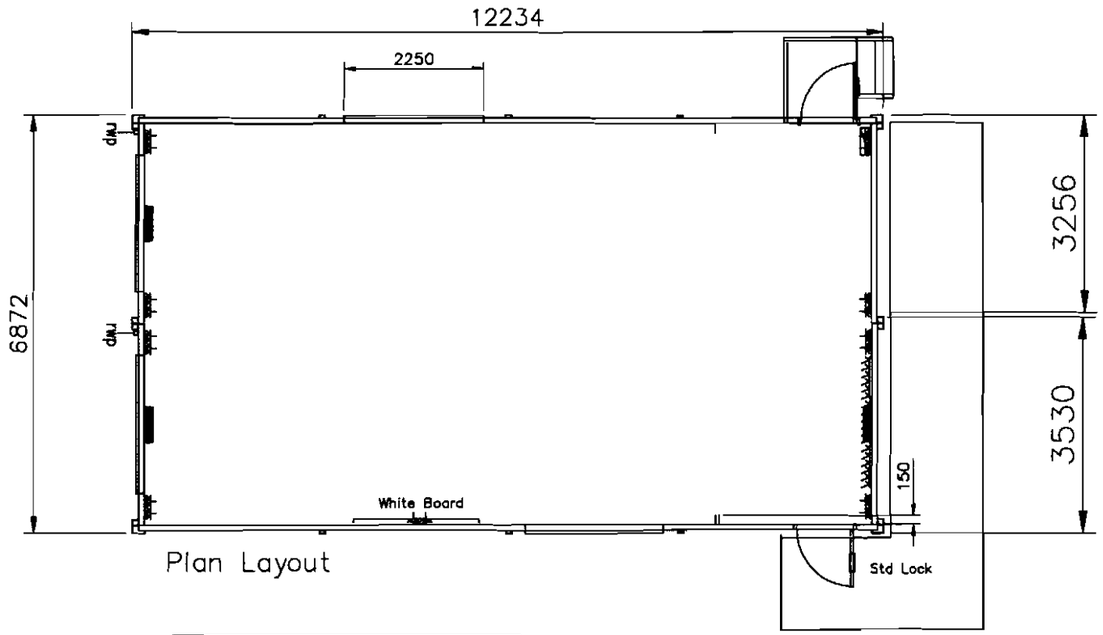

Plan Layout

Floor Area = 78.08m²

NOTES:

1. Lighting to classrooms LG3 compliant – Category 2 fittings
2. 5 double sockets in the classroom
3. Painted perimeter trunking
4. 30 hat and coat hooks in cloak area
5. Partition to be half hour fire resistant trims to be pre-vinyled
6. Standard 2mm polyfloor vinyl flint grey
7. 2 x 225mm diameter extractor fans to classroom
8. External colour to be 'Honesty' plastisol
9. Vision Panels to doors DDA compliant

PLANNING
16 JUN 2008
INIT | REC'D | DATE
FOR ACTION

A	24.04.07	Window positions amended on elevation	LDT
B	13.02.08	General Revisions	MAT

Project Classroom Solutions 2008

Client

Title: Ultima Modular Building 2 x UK123

Date: 02.03.06 | Drawn: GMB

Scale: 1:100 @ A3

Drg. No.: HD/CRS/07 | Rev.: B

Portakabin Ultima

Portakabin Limited Huntington York YO32 9PT
Telephone 01904 611655 Fax 01904 611644