
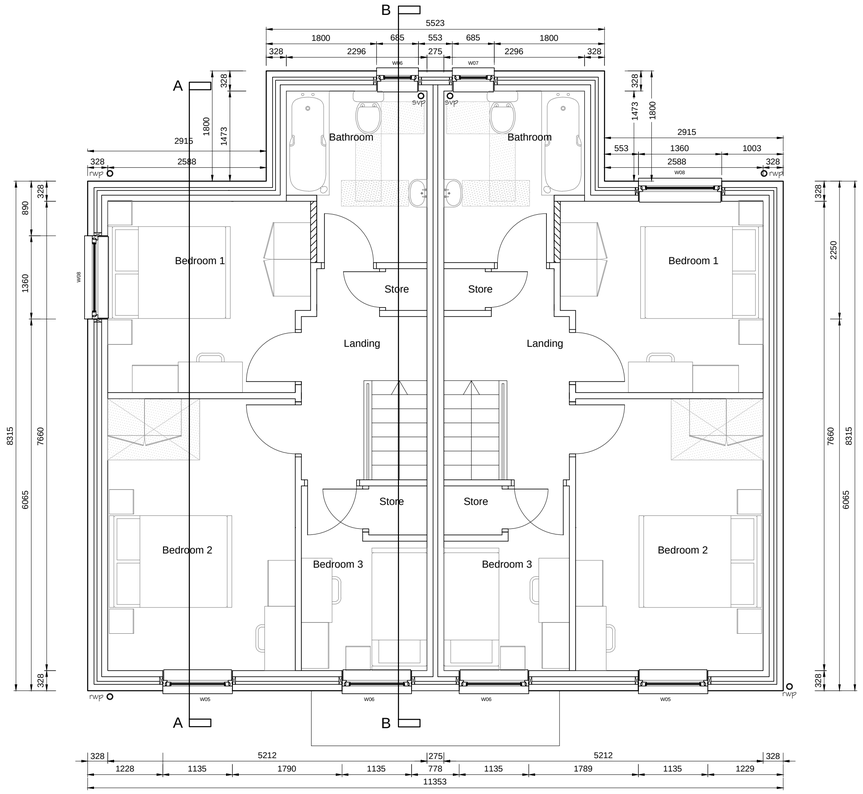



Plot 6 - Type B2
First Floor Plan

Plot 5 - Type B1

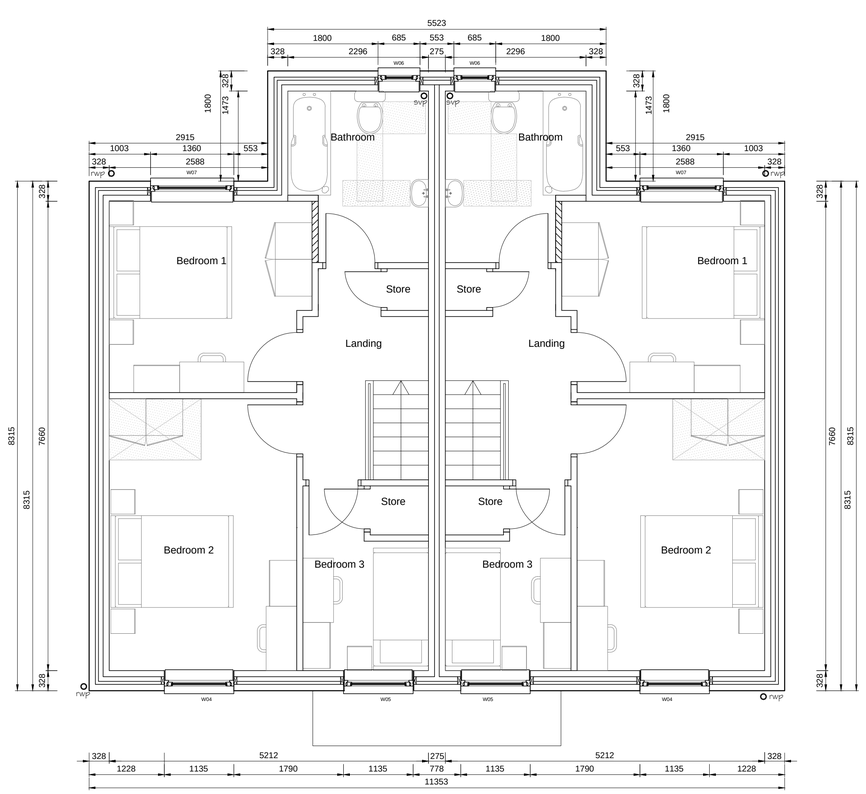


Plot 7&9 - Type B
First Floor Plan

Plot 8&10 - Type B

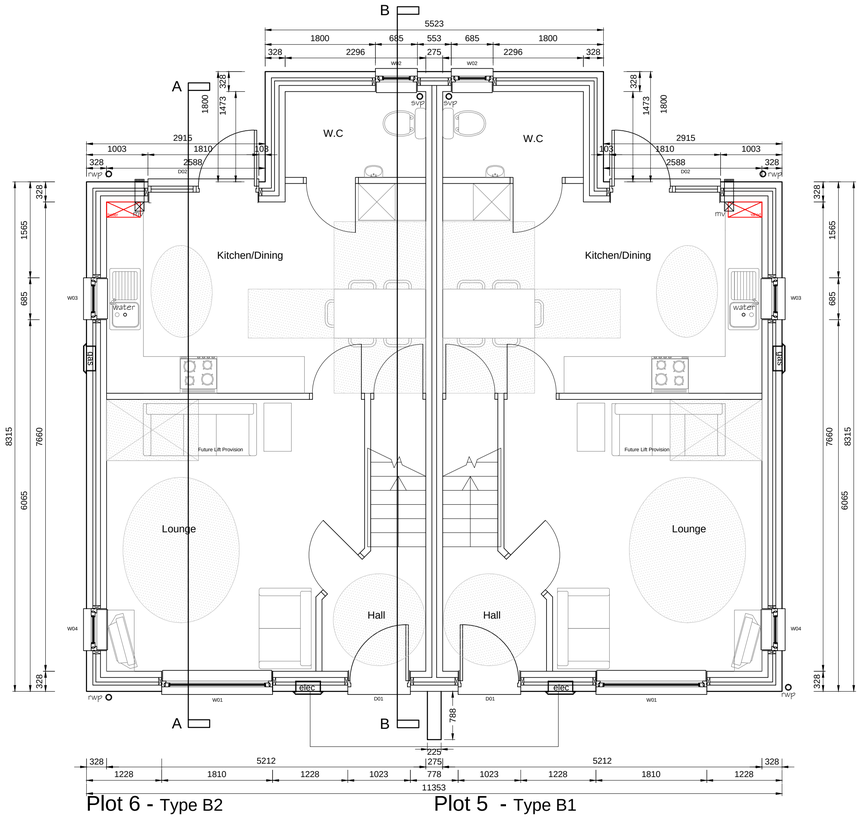

Plot 6 - Type B2
Ground Floor Plan

Plot 5 - Type B1

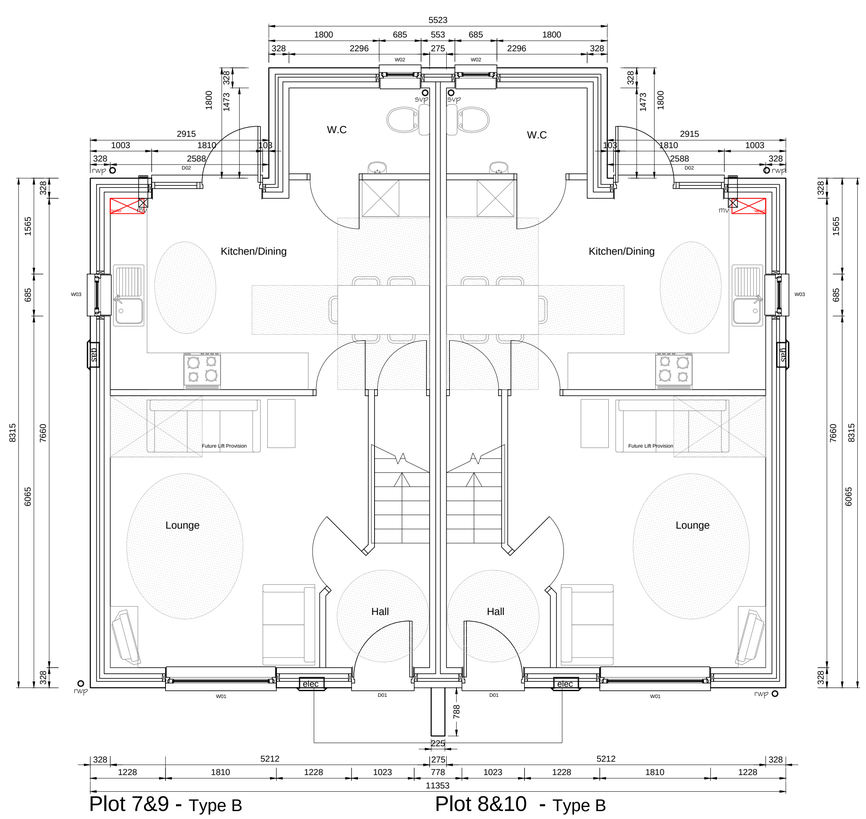

Plot 7&9 - Type B
Ground Floor Plan

Plot 8&10 - Type B

Note

Internal dims. taken to structure and NOT plasterboard finish

A. Floor plans updated with change to gas meter position and a new layout to first floor bathrooms 14.05.13

The copyright of this drawing is held by Eden Building Design, and no reproduction is allowed without prior permission.

project: Residential Development at Abbey Hey Lane, Manchester

status: Construction

date: 18/03/13

scale: 1:50 at A1

drawn by: ODB

drawing no.: 13-121-W03-A

checked by: APS

title: Plots 5-10 Floor Plans (B Types)

Eden Building Design
Great Oak Farm
Mag Lane
Higher
Cheshire
WA13 0TF
Tel: 01925 748531
Email: info@edenbuildingdesign.co.uk
Web: www.edenbuildingdesign.co.uk