NEW ROOF 17½ DEGREE PITCH TRUSS / MARLEY MODEN TILE

Proposed Plan

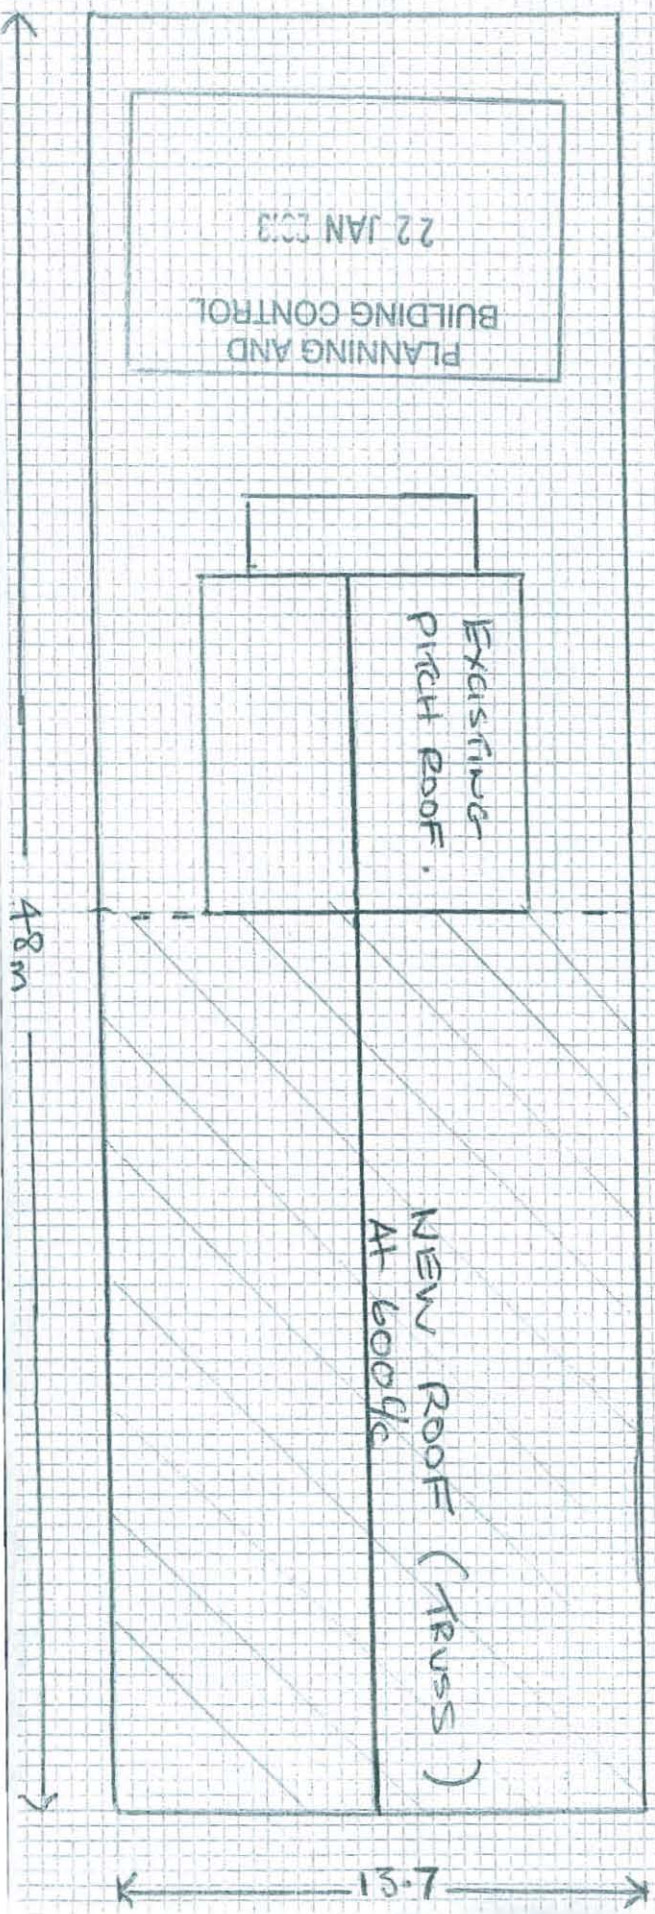

Existing Plan

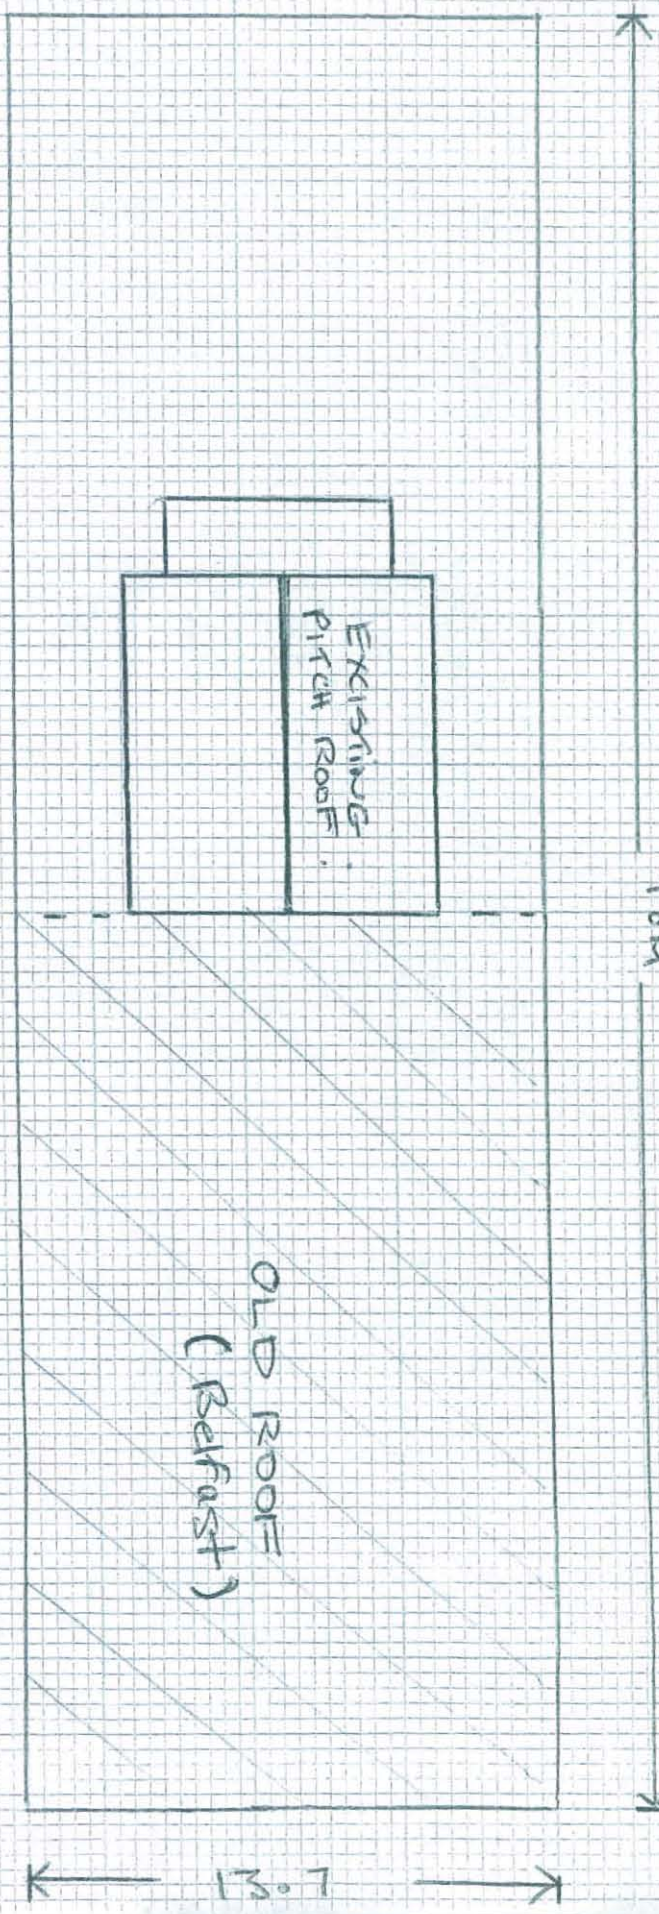

Northorden Social Club.

proposed front elevation.

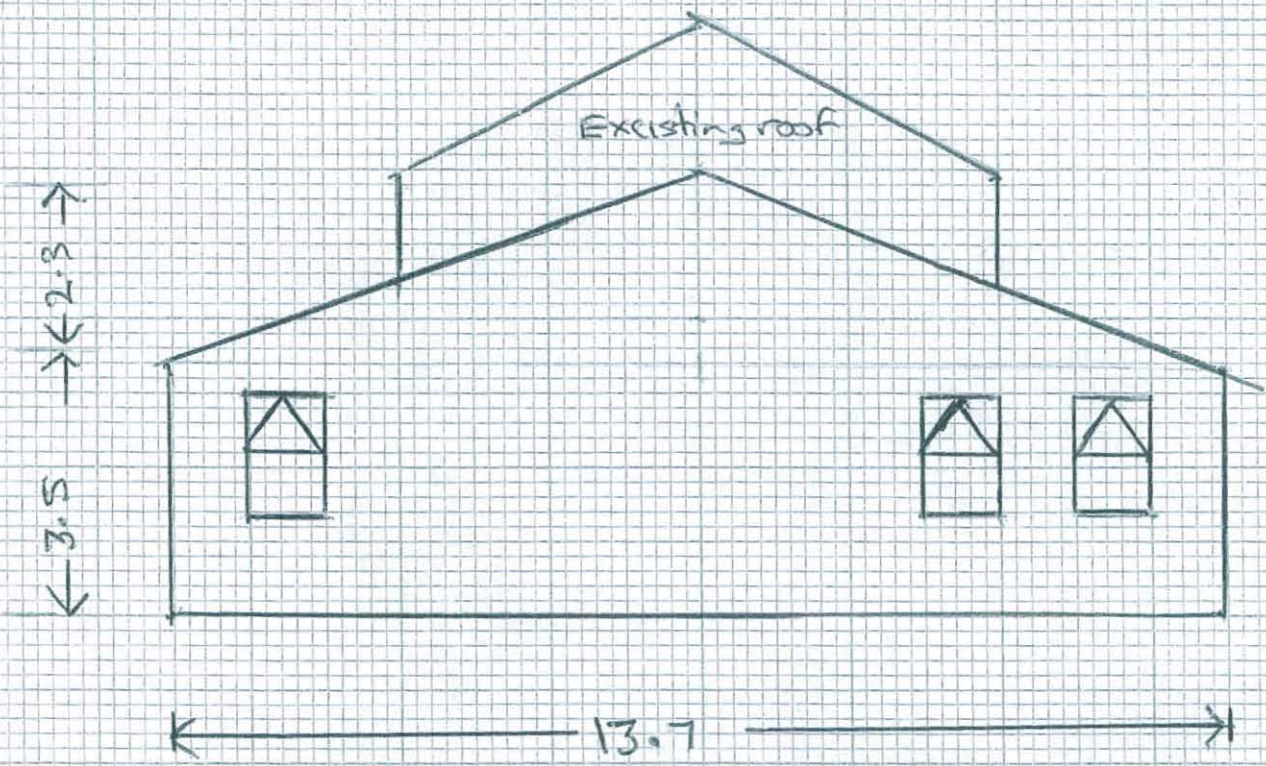

PLANNING AND
BUILDING CONTROL
22 JAN

Excising front elevation

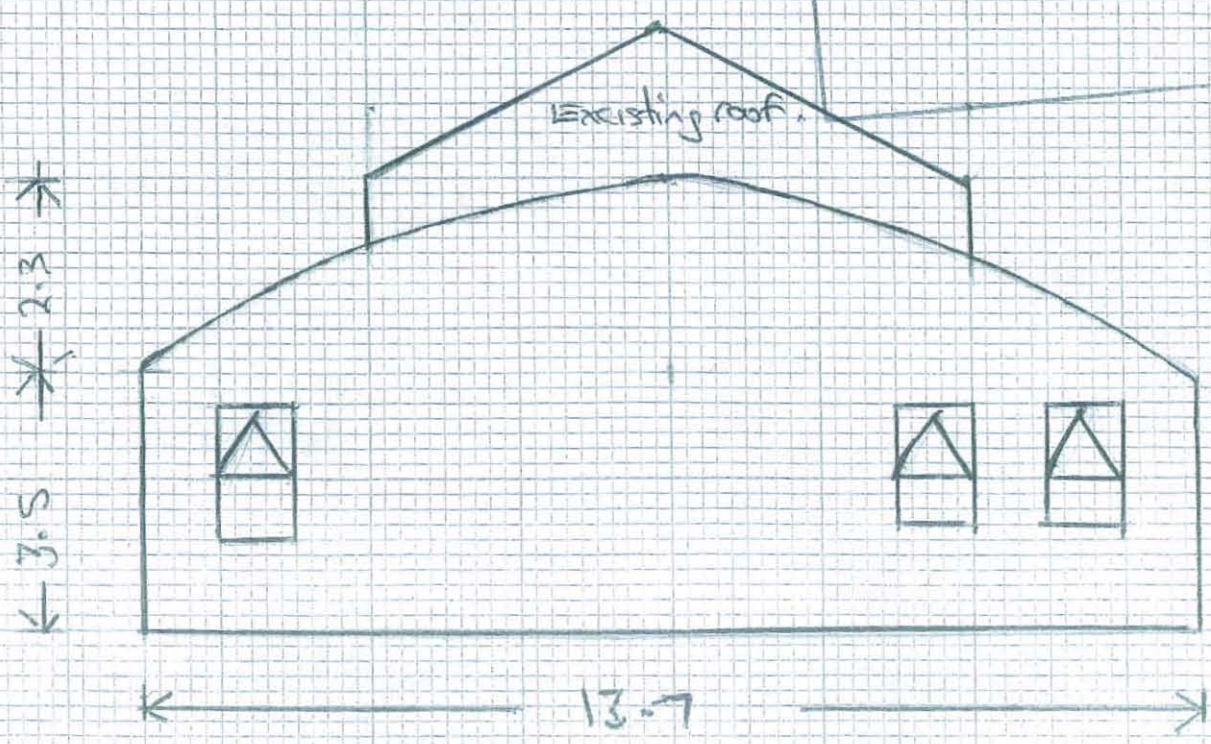

SIDE ELEVATION. (TESCO CAR PARK)

101440

Scale
1:200

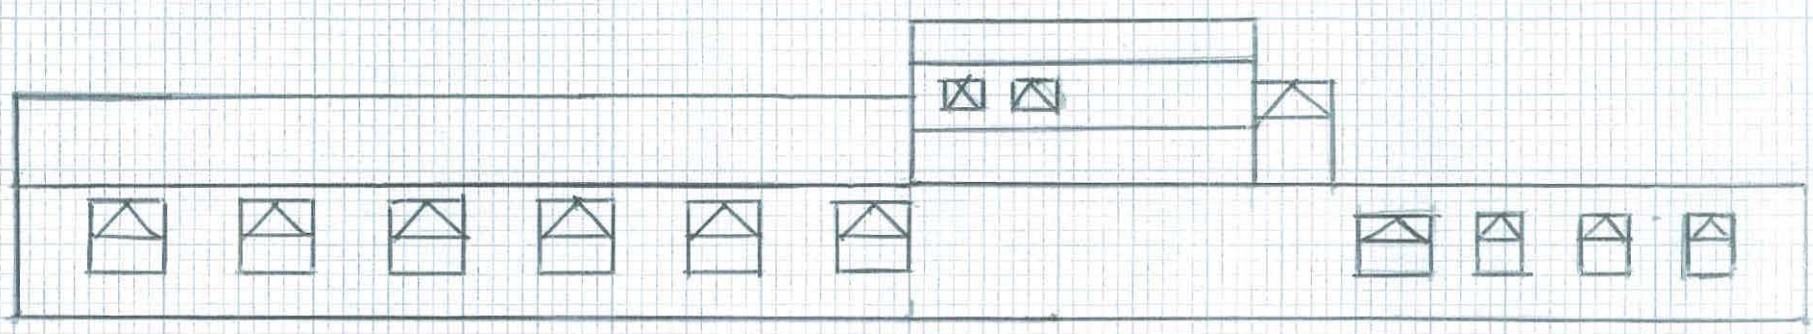

PLANNING AND
BUILDING CONTROL

23 JAN 2013

Scale.
1:200

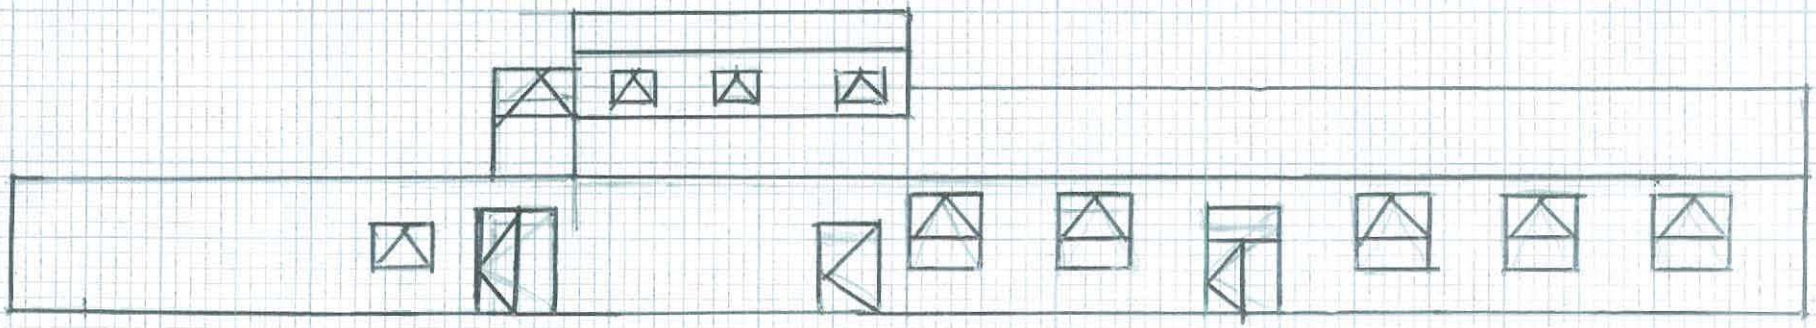

ALL MEASUREMENTS IN METRIC.

SIDE ELEVATION. (CAR PARK)