Copyright, Keppie Design, Ltd ©

Figured dimensions only are to be taken from this drawing. All dimensions are to be checked on site before any work is put in hand. IF IN DOUBT ASK.

CDM:
Hazard Elimination & Risk Reduction has been undertaken and recorded where appropriate, in accordance with the requirements of "The Construction (Design and Management) Regulations 2007" and the "Industry Guidance for Designers"

NOTES:


Drawing to be read in conjuction with Dwg's No's:

KD-G(EX)00-001
KD-G(EX)SE-001
KD-G(EX)EV-002
KD-G(EX)EV-003
KD-G(90)00-001

All relevant Mechanical & Electrical Engineer's and Structural Engineer's drawings to be referred to.

All dimensions are based on historical survey information and a full survey should be undertaken prior to any constructions works.

This drawing is intended for planning purposes only and should at no point be referred to as an approved construction document.

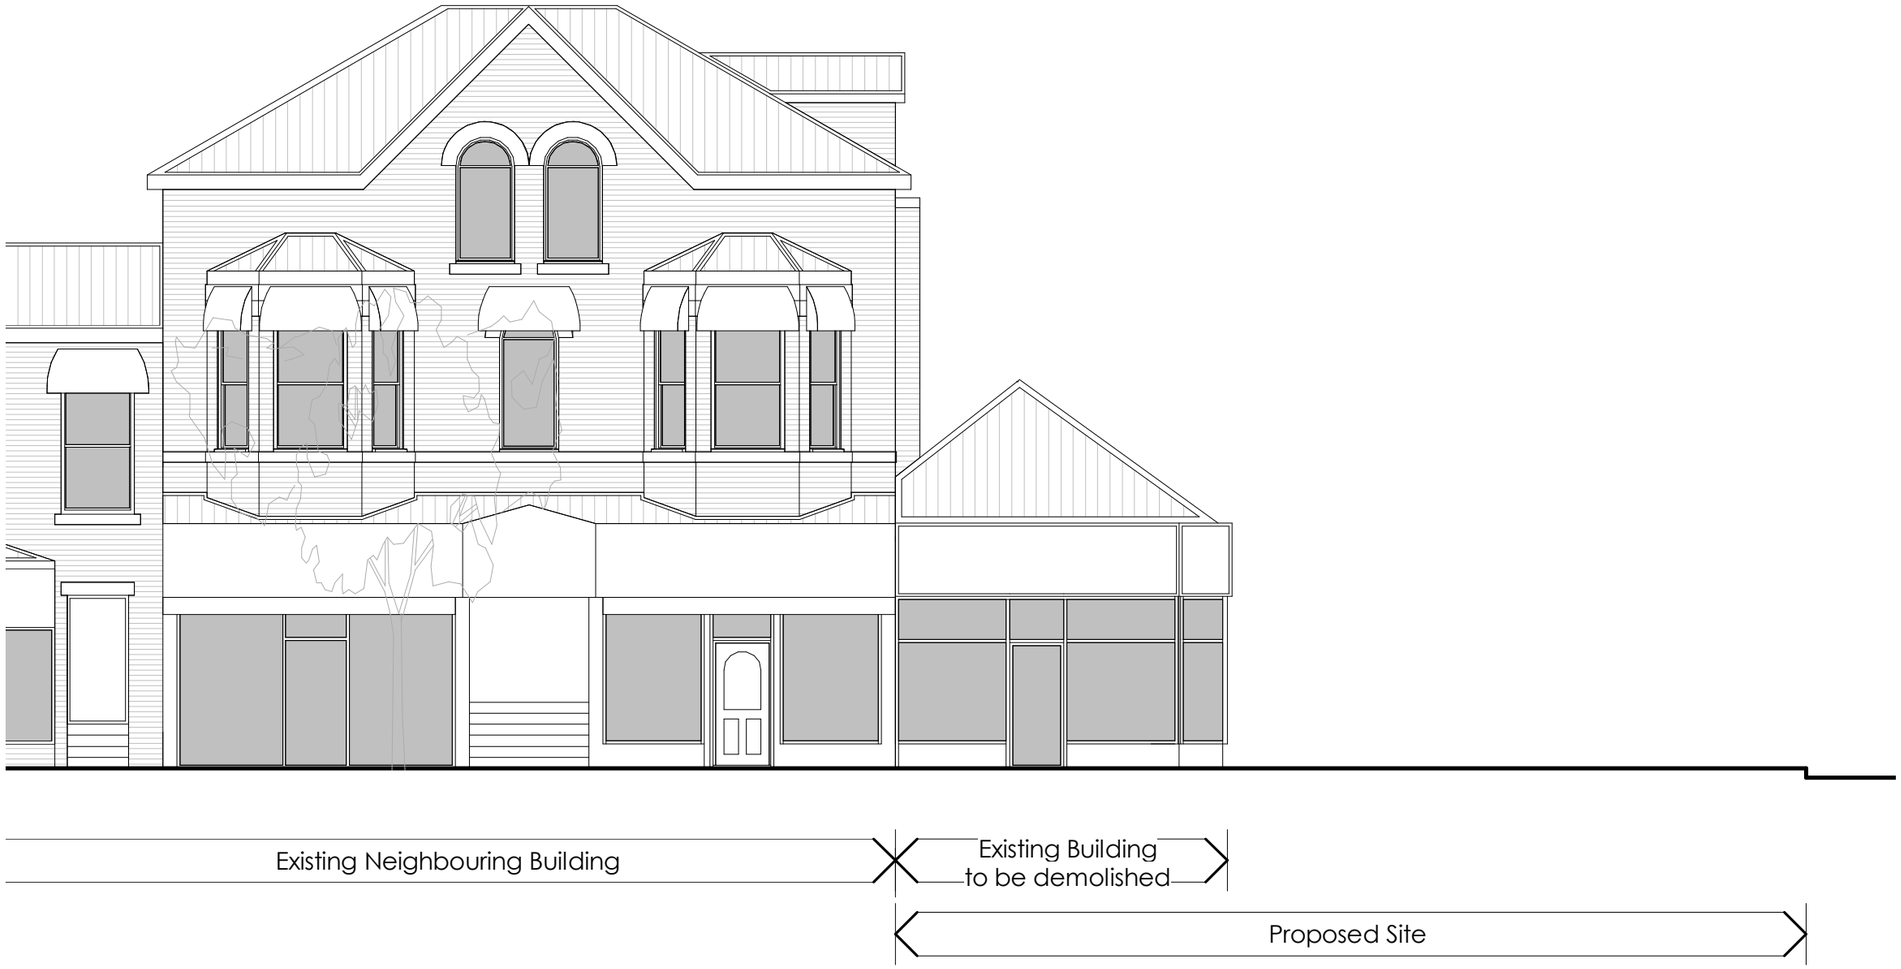

1 Existing North Elevation

1 : 100

Rev	Description	Dr'n	Chk'd	Date

keppie

architecture • interior design • planning • landscape • urban design

MANCHESTER
1 Portland Street
Manchester
M1 3BE
Tel: 0161 233 8600

www.keppiedesign.co.uk

1m 2m

Client
Mr David Britton

Project
Unit 615B wilbraham Road
Chorlton

Drawing
Existing North Elevation

Project No.
212102-000w

Drawing No. **Rev**
KD-G(EX)EV-001

Status
PLANNING

Created • PC **Checked** • DJH
Date • 08/17/12 **Scale** • 1 : 100 **@A3**