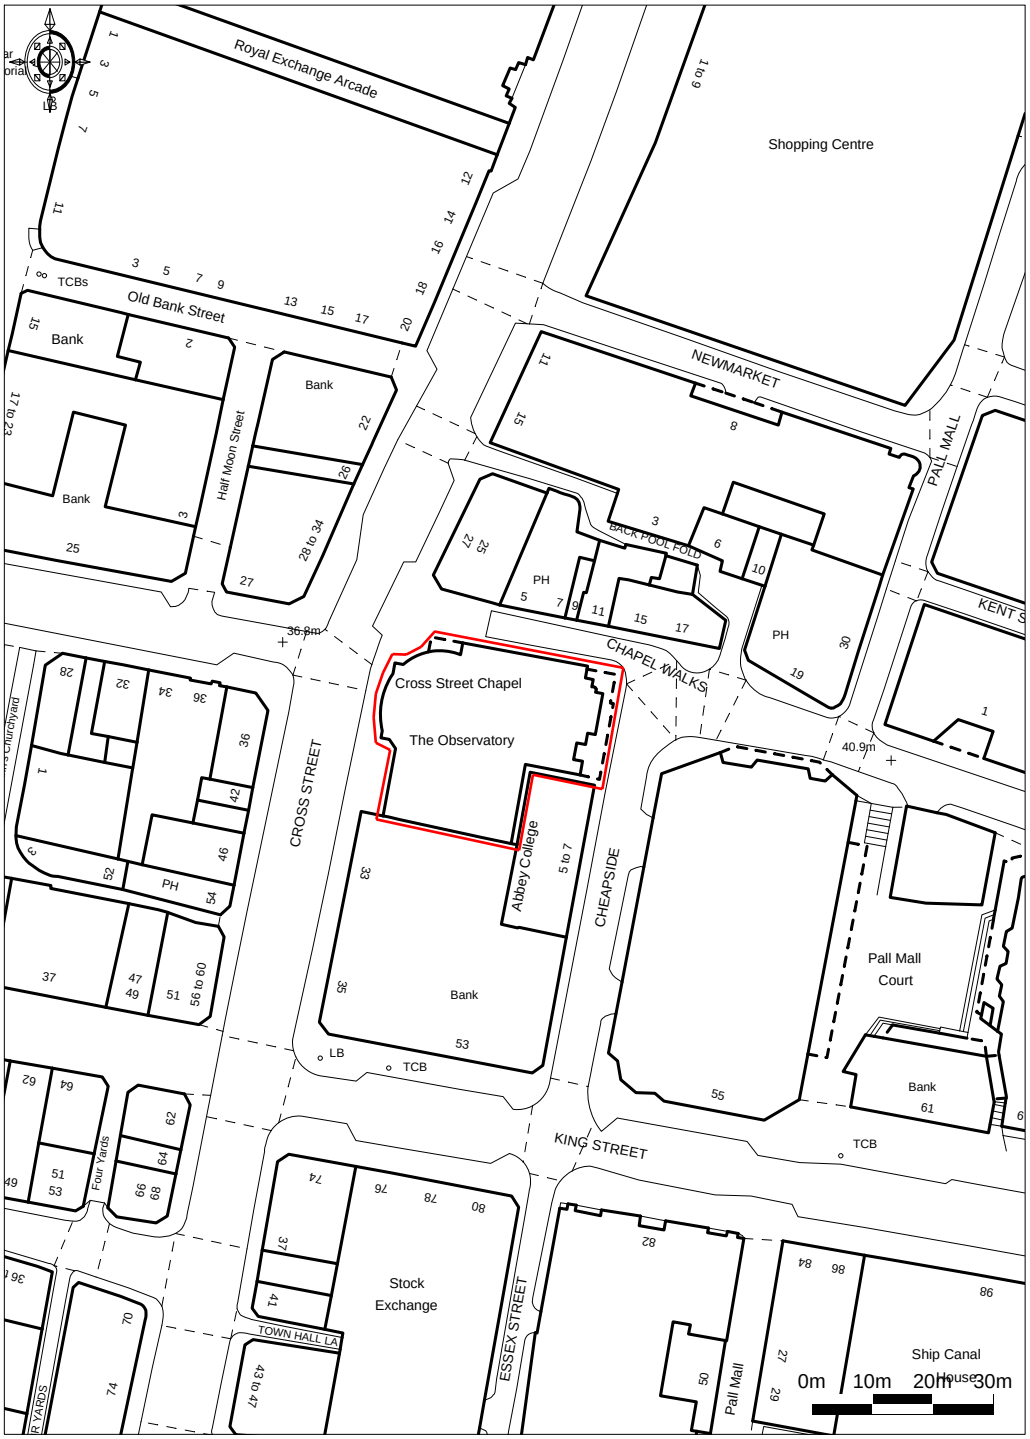


© Crown Copyright 2009. All rights reserved. Licence number 100020449. Plotted Scale - 1:1250

The Observatory, Chapel Walks, Manchester, M2 1HL