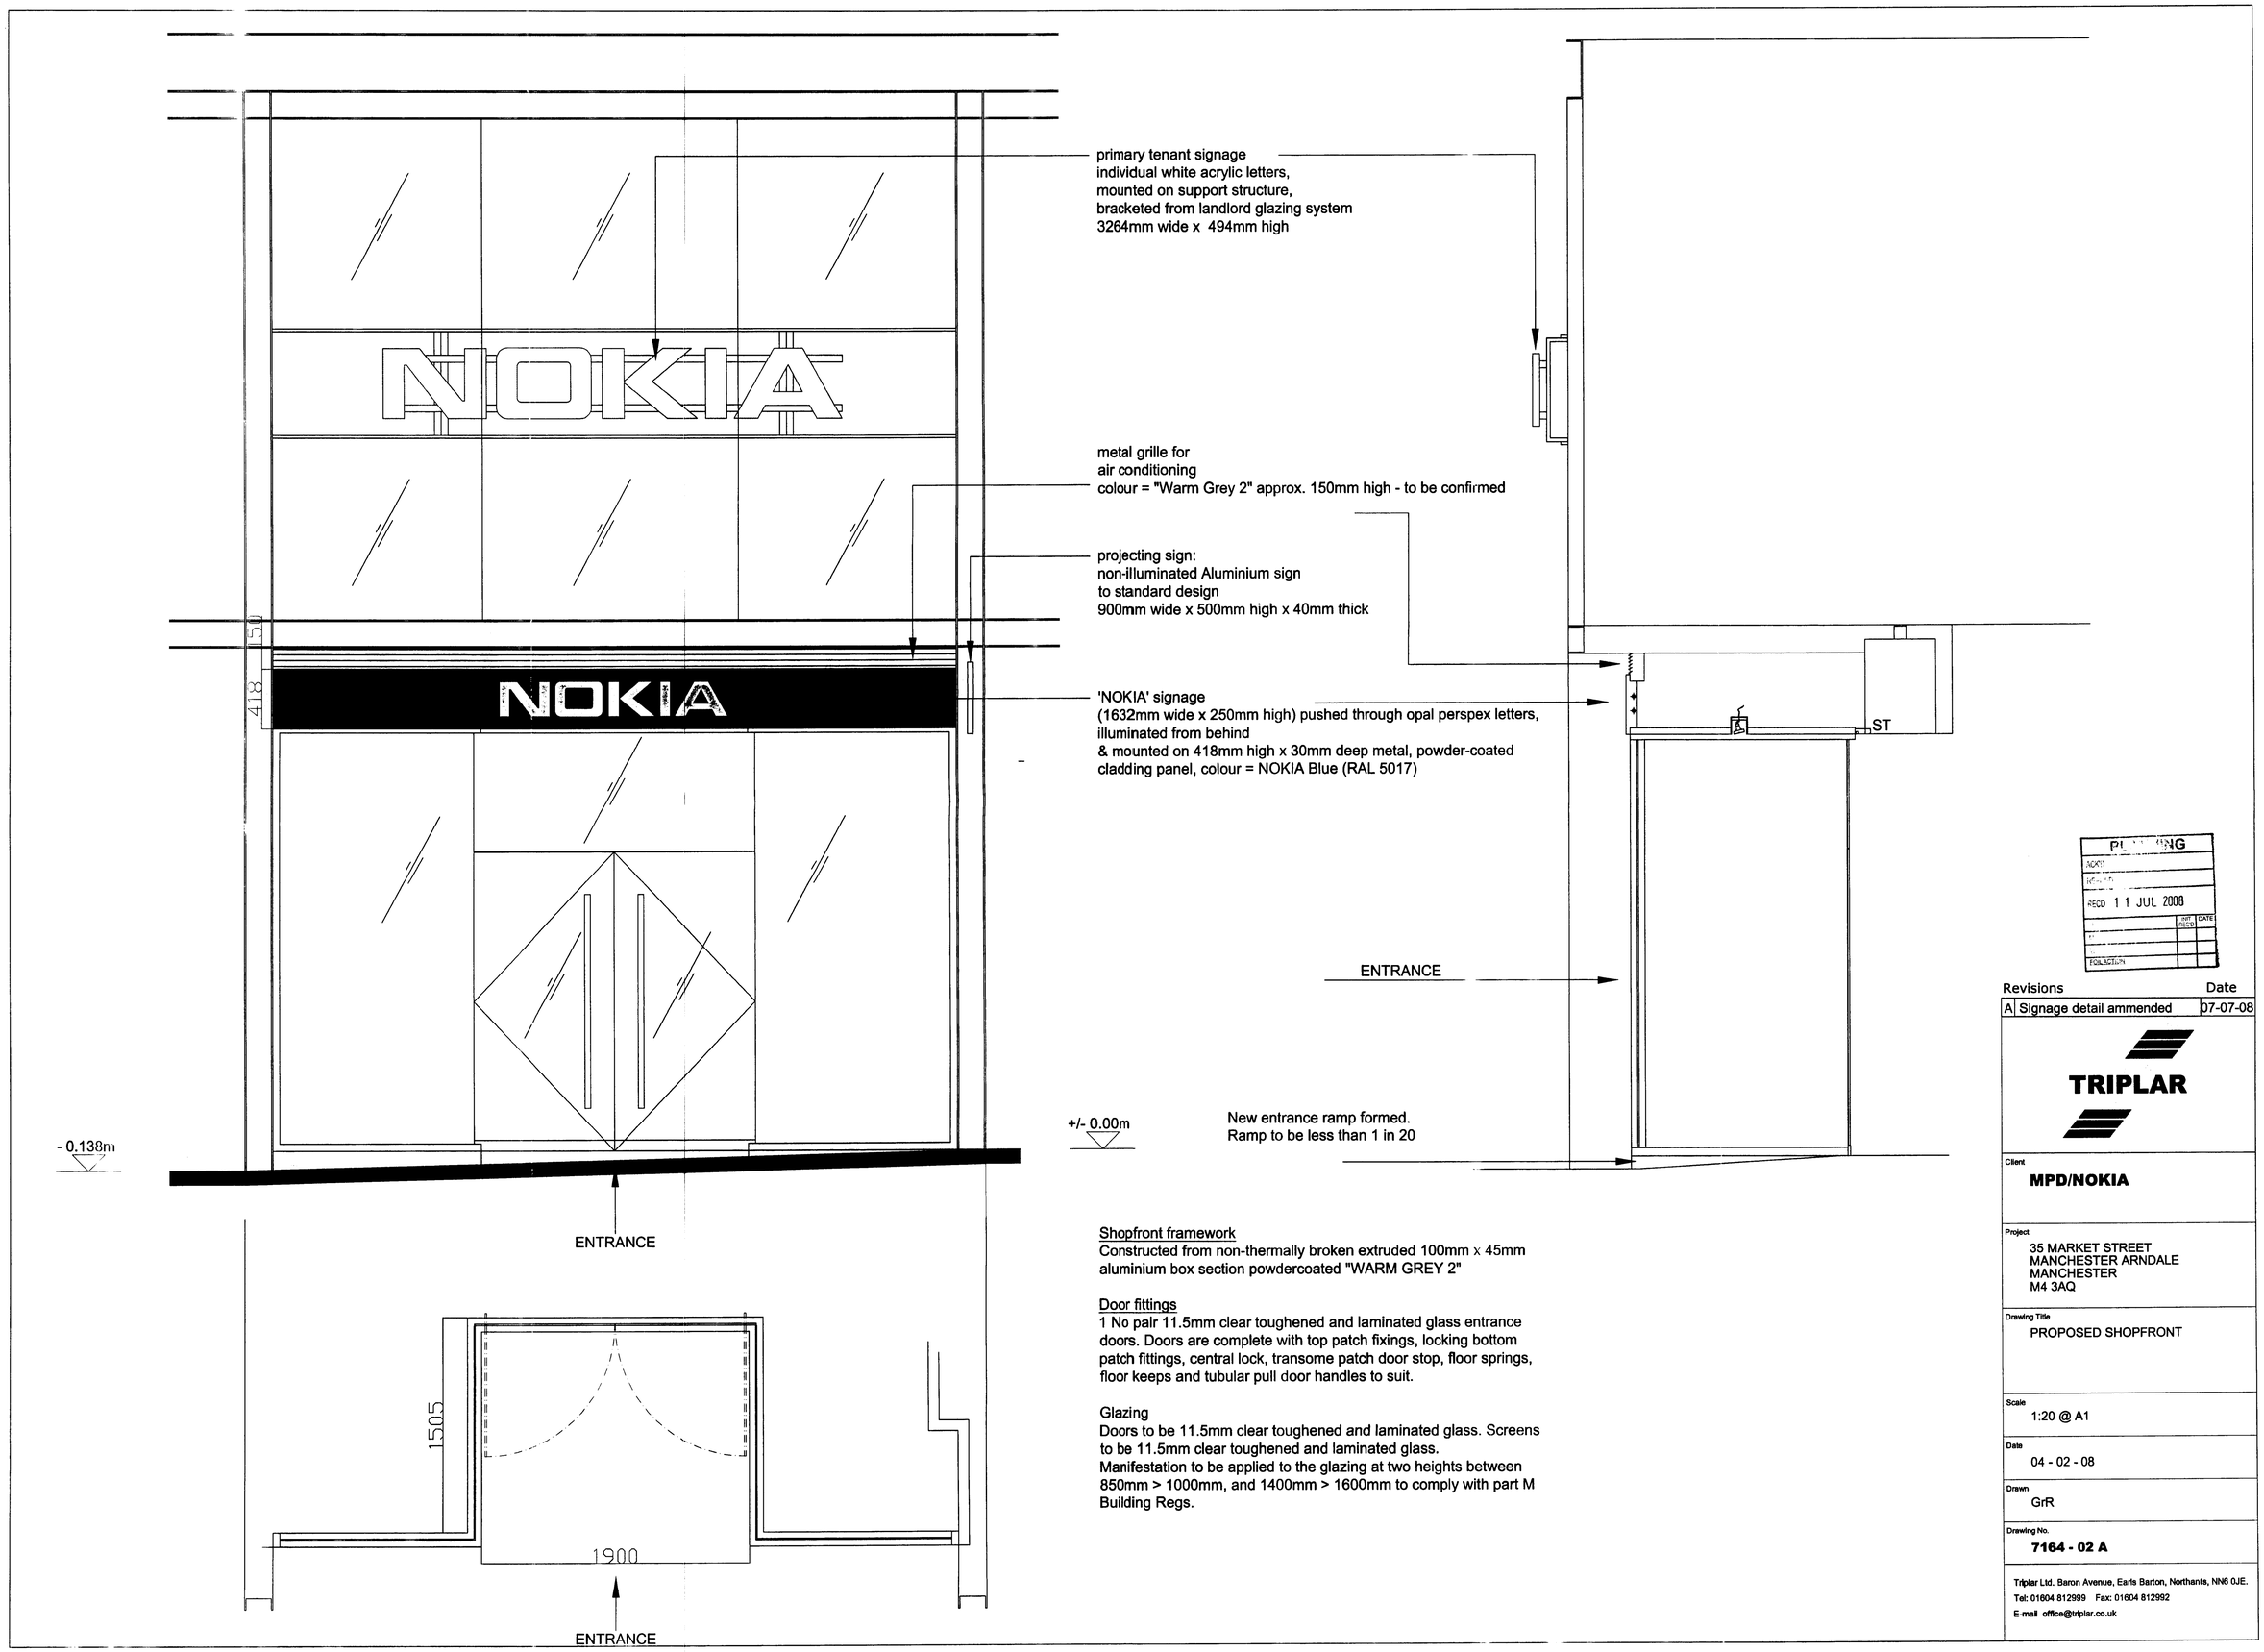

Shopfront framework
Constructed from non-thermally broken extruded 100mm x 45mm aluminium box section powdercoated "WARM GREY 2"

Door fittings
1 No pair 11.5mm clear toughened and laminated glass entrance doors. Doors are complete with top patch fixings, locking bottom patch fittings, central lock, transome patch door stop, floor springs, floor keeps and tubular pull door handles to suit.

Glazing
Doors to be 11.5mm clear toughened and laminated glass. Screens to be 11.5mm clear toughened and laminated glass.
Manifestation to be applied to the glazing at two heights between 850mm > 1000mm, and 1400mm > 1600mm to comply with part M Building Regs.

PLANNING
RECD 11 JUL 2008

Revisions		Date
A	Signage detail ammended	07-07-08

TRIPLAR

Client
MPD/NOKIA

Project
35 MARKET STREET
MANCHESTER ARNDALE
MANCHESTER
M4 3AQ

Drawing Title
PROPOSED SHOPFRONT

Scale
1:20 @ A1

Date
04 - 02 - 08

Drawn
GrR

Drawing No.
7164 - 02 A

Triplar Ltd. Baron Avenue, Earls Barton, Northants, NN6 0JE.
Tel: 01604 812999 Fax: 01604 812992
E-mail office@triplar.co.uk