
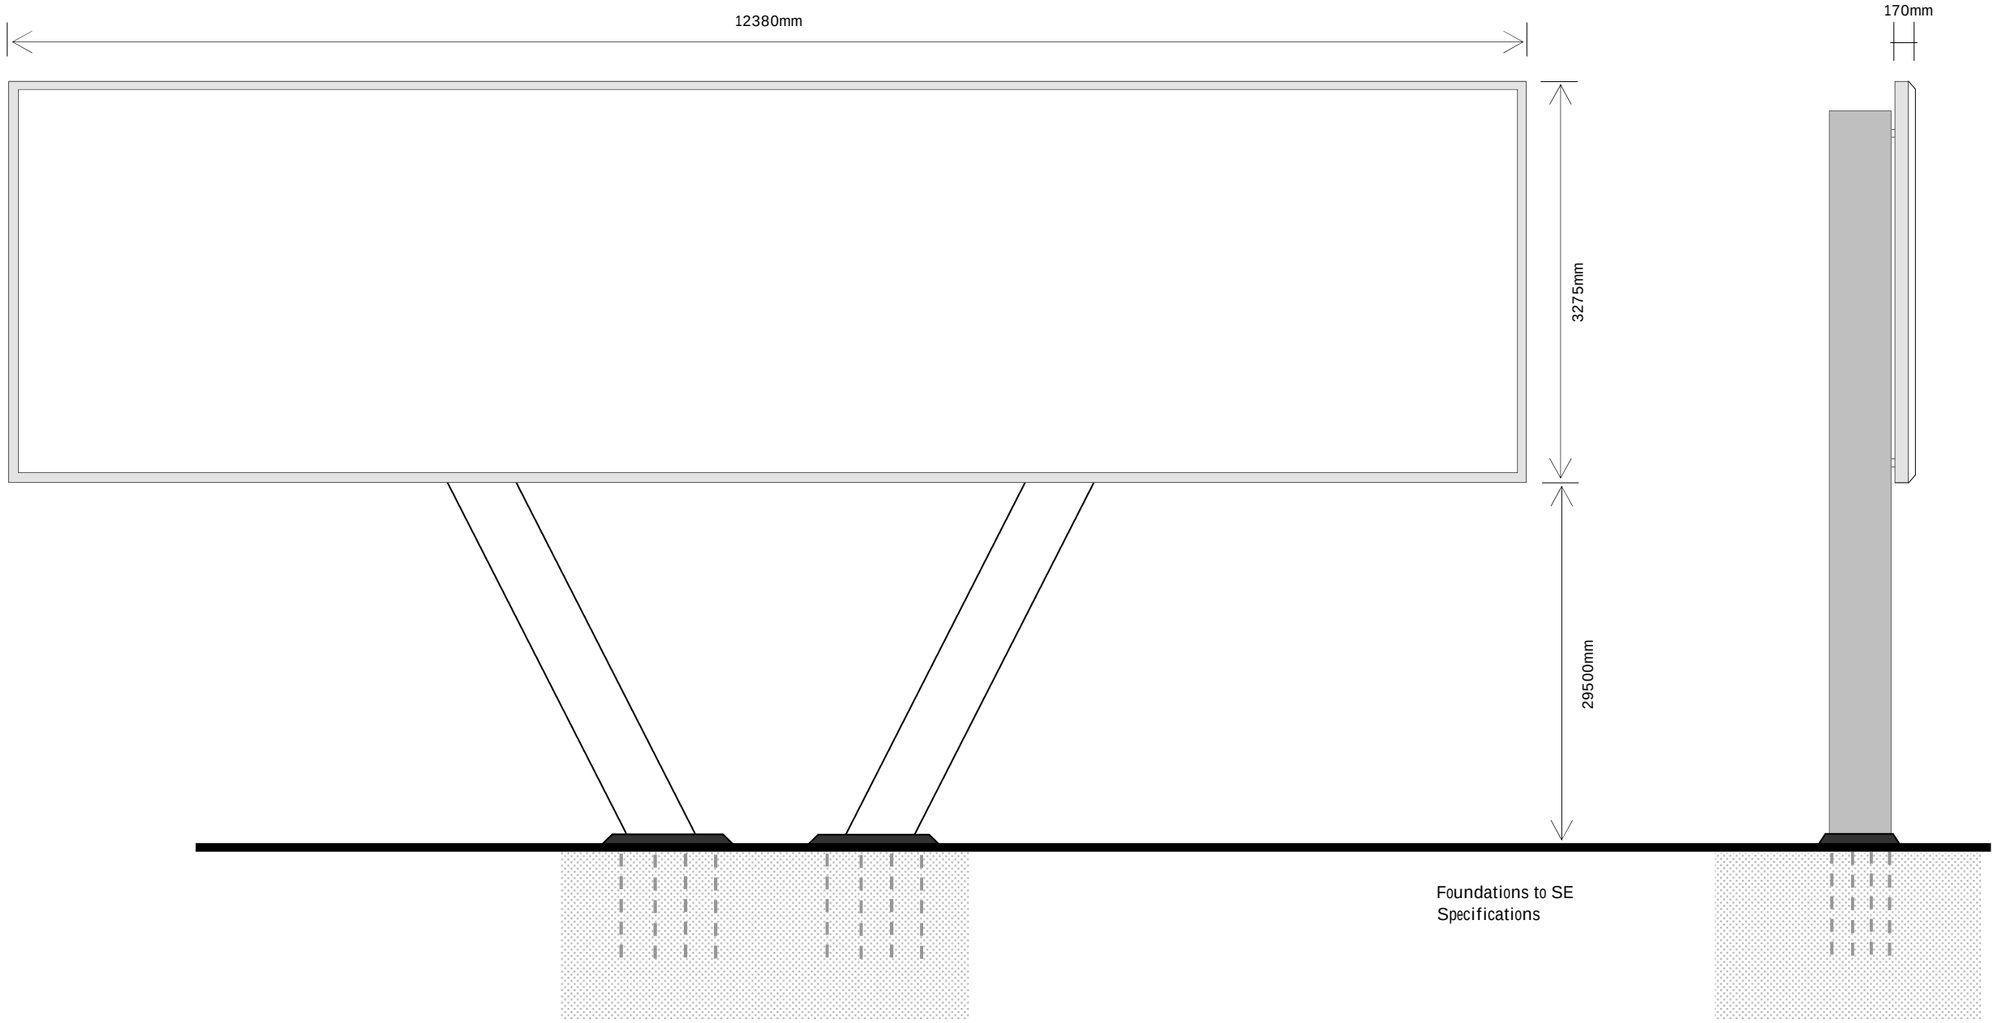


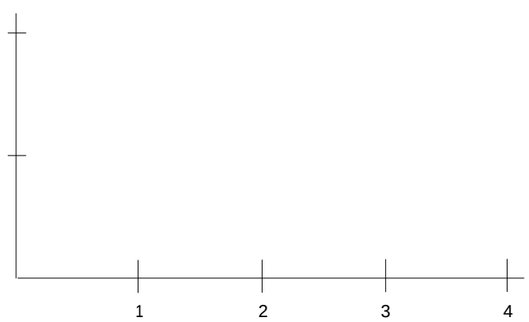

NOTES

96 display media
'Tubular Design' mount — dimensions.

STANDARD DRAWING

Re: MediaCo
Application No: MCL/012.1003

Princess Road/ Moss Lane East

Job No	MCL/012.1003	
TITLE	96 Tubular 'M'	
SCALE	1:50 @ A3	
DRW.No.	96 M/LB/FS/ELEVATIONS	
DATE	January 2012	Drawn By RH

RMW
P.O. Box 237, 47 Green Street
Gillingham, Kent, ME7 5DT
TEL: 01634 280908
E-mail: info@rmwassociates.co.uk