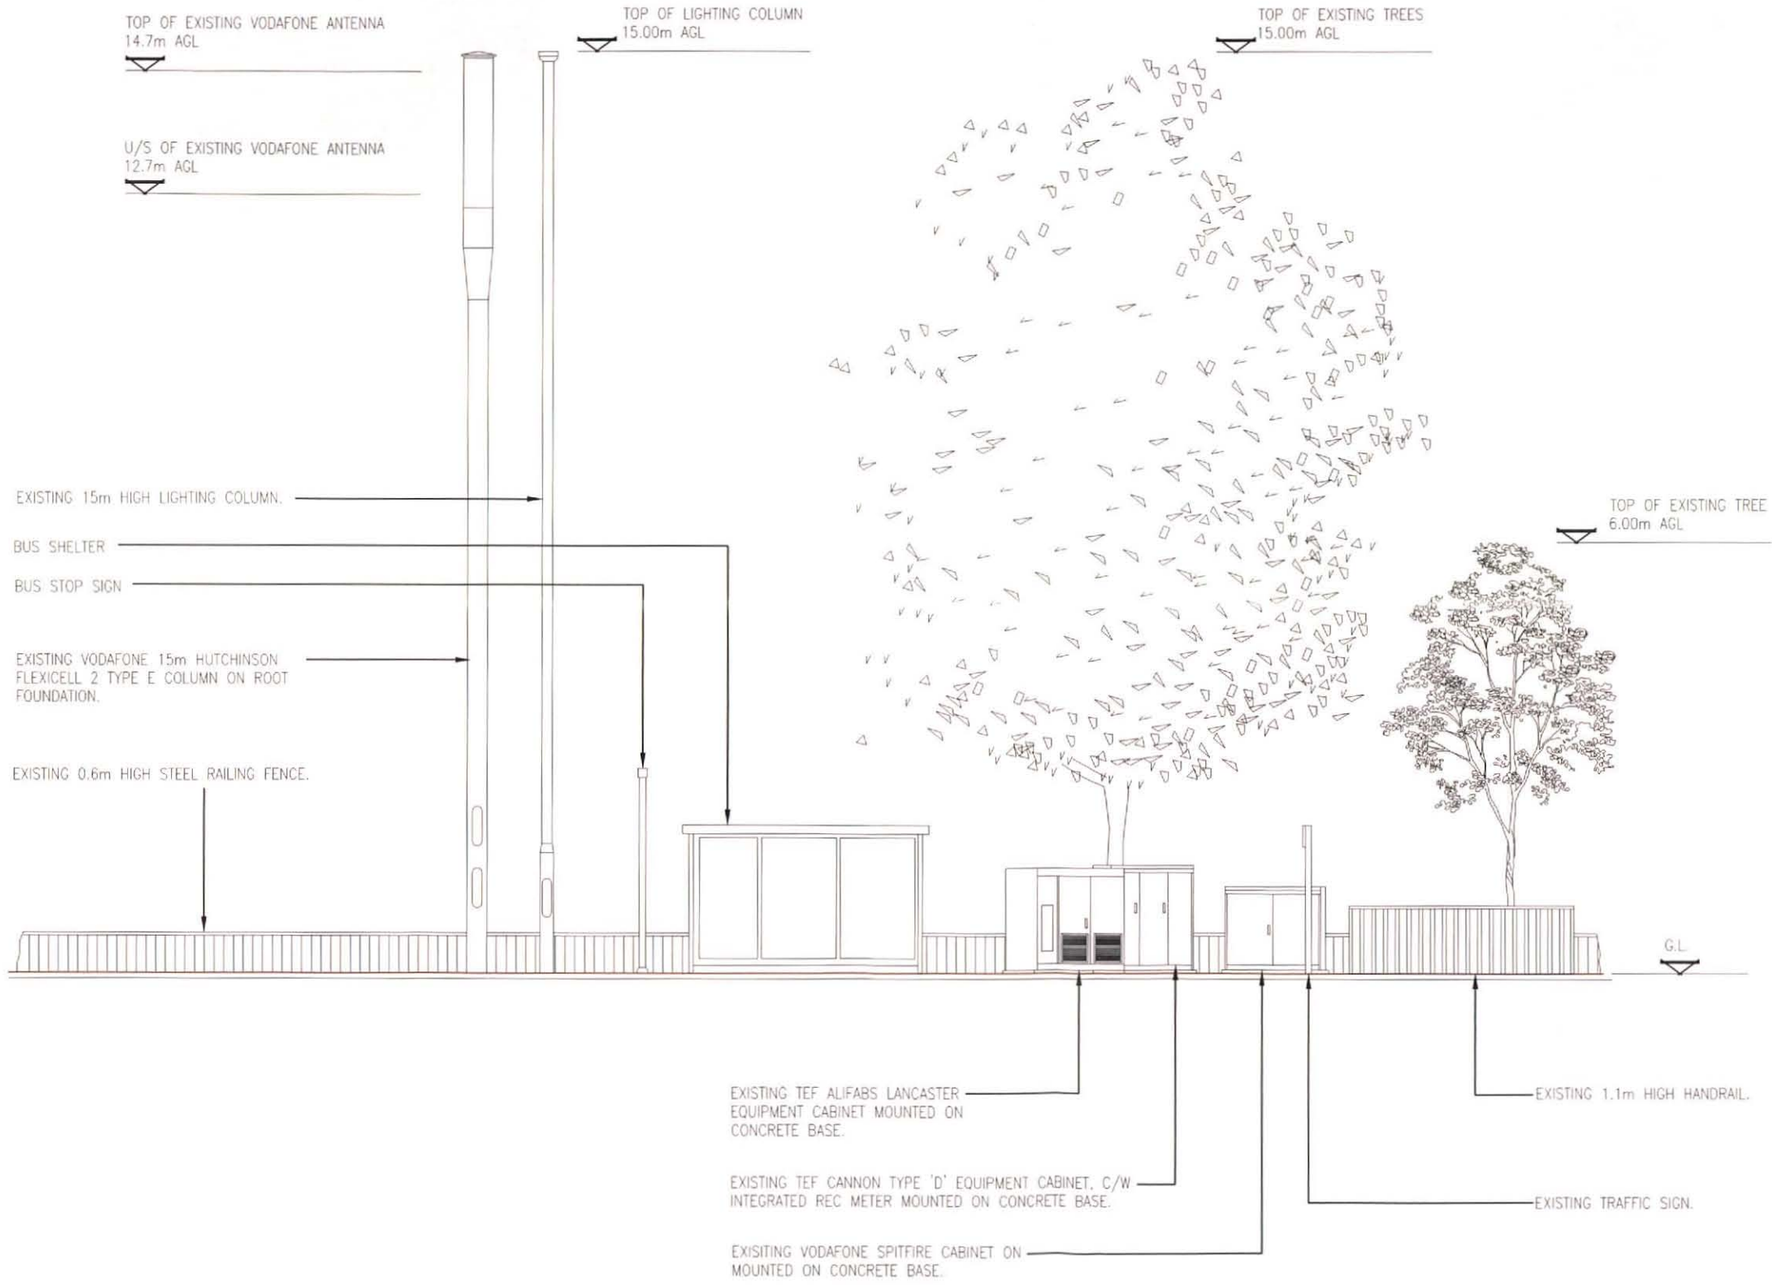

EXISTING WEST ELEVATION

(1:100)

Notes:

1 ALL DIMENSIONS ARE IN MM UNLESS NOTED OTHERWISE

N.G.R. E: 385927 N: 391554

PLANNING AND BUILDING CONTROL
18 APR 2013

REV	MODIFICATION	BY	CH	DATE
B	Existing column changed	CAB	JT	27.03.13
A	Issued for Approval	MJC	JT	20.02.2013

MONO CONSULTANTS LIMITED
No. 58 Cygnet Court
Timothy's Bridge Road
Stratford-upon-Avon
Warwickshire
CV37 9NW
t. 44 (0)1789 206500
f. 44 (0)1789 206529
www.monoconsultants.com

CTIL

Cell Name	Opt
LANE END ROAD	A

Cell ID No		
CTIL	Host	Sharer
(CTIL) 132502	(VF) 77996	(TEF) 011888

Site Address / Contact Details

A34 KINGSWAY
SIDE OF 2A, LANE END ROAD
MANCHESTER
M19 1WA

Drawing Title: EXISTING SITE ELEVATION

Purpose of issue: PLANNING

Drawing Number: 301

Scale:		Drawn:	Date:	Issue:
As Shown		MJC	20.02.2013	B
Checked: JT	Date: 20.02.2013	Approved: PA	Date: 20.02.2013	