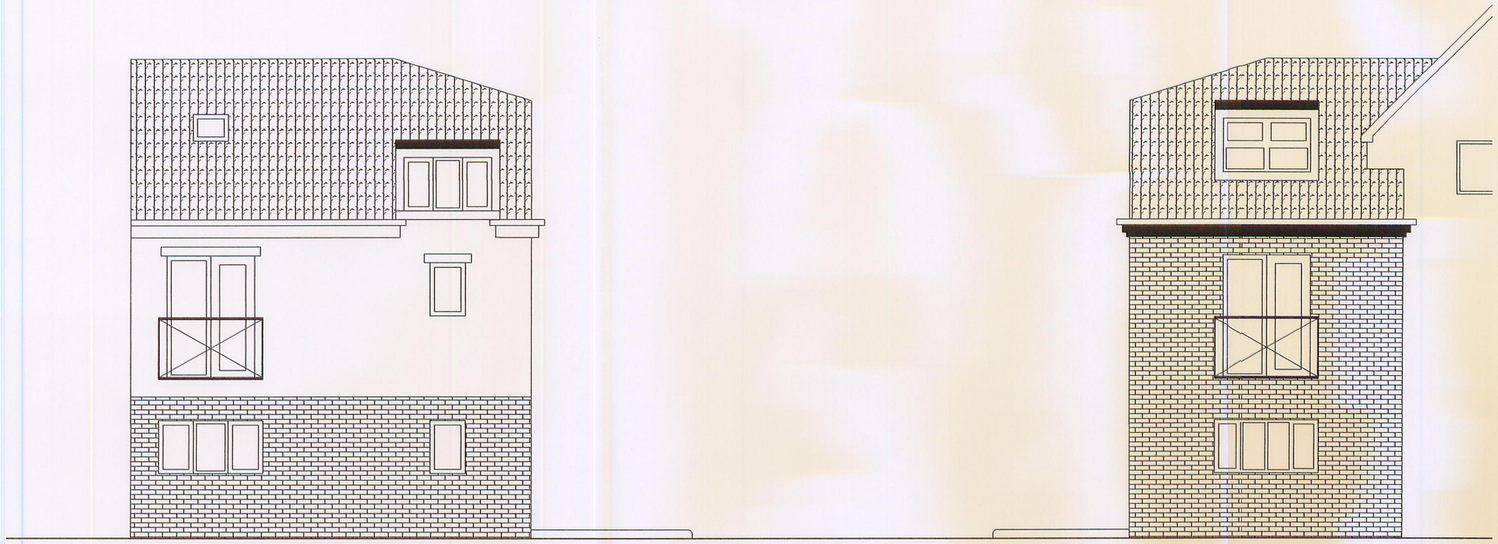

EXISTING SPRINGBRIDGE ROAD ELEVATION (1:20)

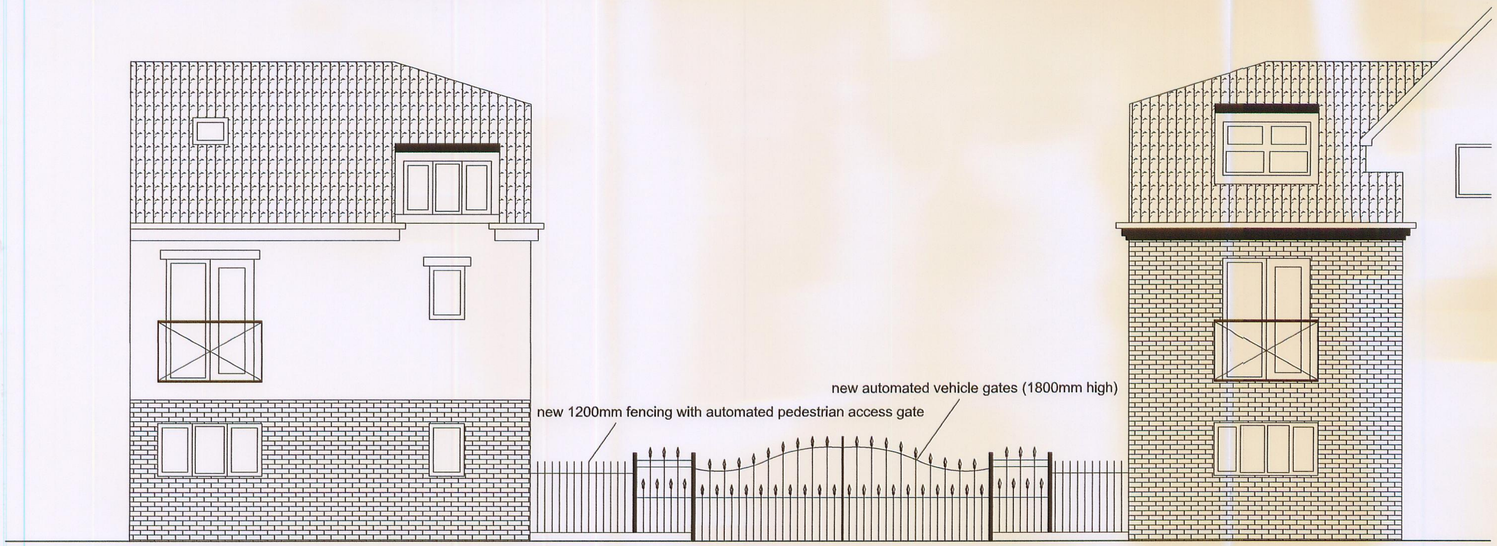

PROPOSED SPRINGBRIDGE ROAD ELEVATION (1:20)

EV A - amendment to drawing layout. Content revised.

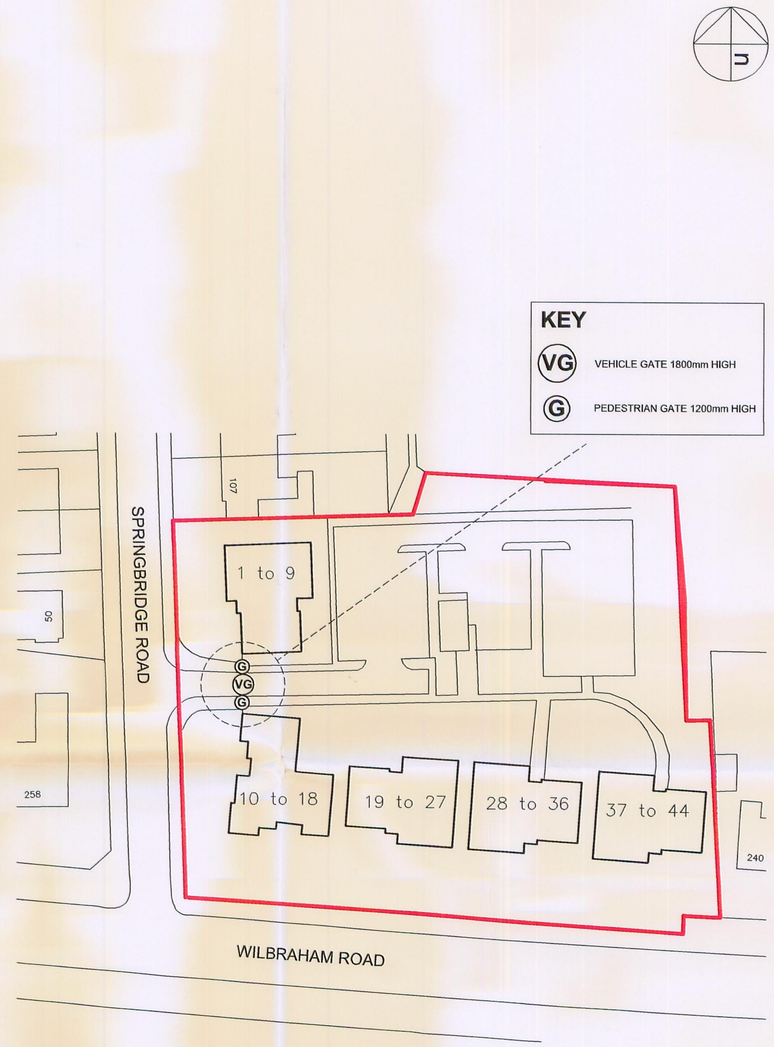

O.S. PLAN SHOWING LOCATION OF PROPOSED GATES (1:1250)

PLANNING
REC'D - 5 MAR 2009

APPLICATION FOR PLANNING CONSENT

Client: Springbridge Court Management Co Ltd	**Title:** Existing & Proposed Elevations and Site Layout			
Project: Installation of New Automated Vehicle and Pedestrian Gates to Development Entrance	**Drawing No.:** 40388-101	**Scale:** 1:20	**Drawn:** SEW	
	Revision: A	**Size:** A1	**Date:** 17-10-08	

STEVENS SCANLAN LLP
SURVEYORS – VALUERS – BUILDING SURVEYORS
73 Mosley Street
Manchester
M2 3JN
Tel: 0161 236 8781
Fax: 0161 236 8531
e-mail: manchester@stevens-scanlan.co.uk