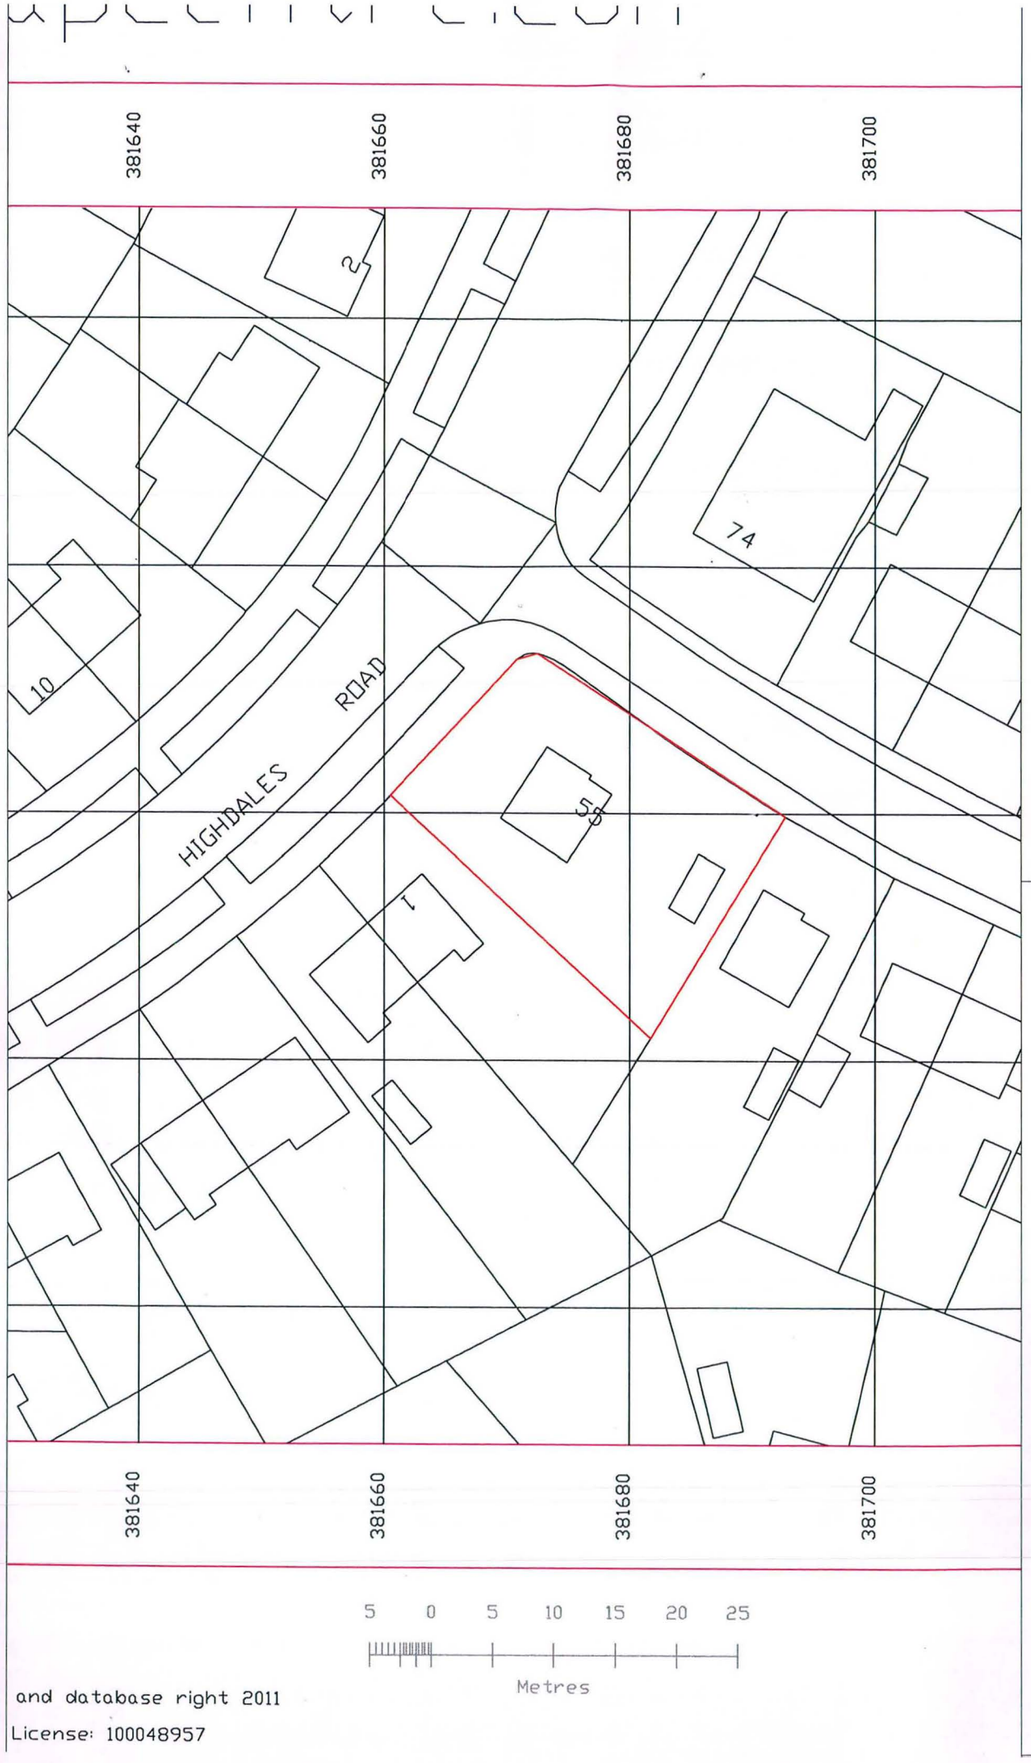

and database right 2011
License: 100048957

Ordnance Survey®
Ukmapcentre.com

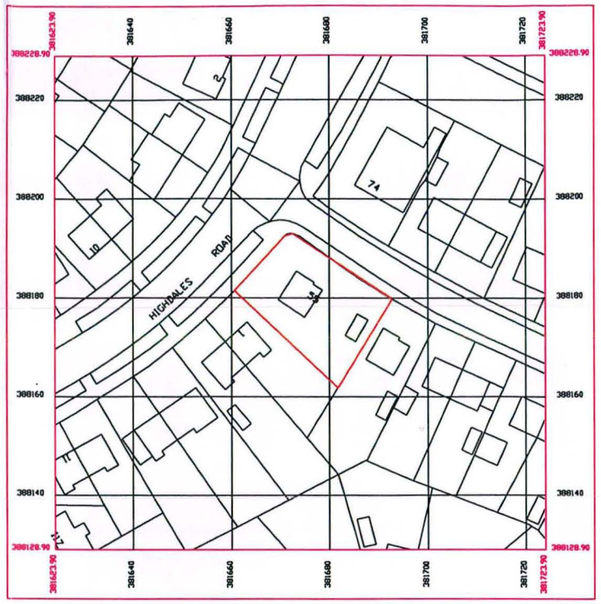

©Crown Copyright and database right 2011
Ordnance Survey License: 100048957
Reproduction in whole or part is prohibited
without the prior permission of Ordnance Survey

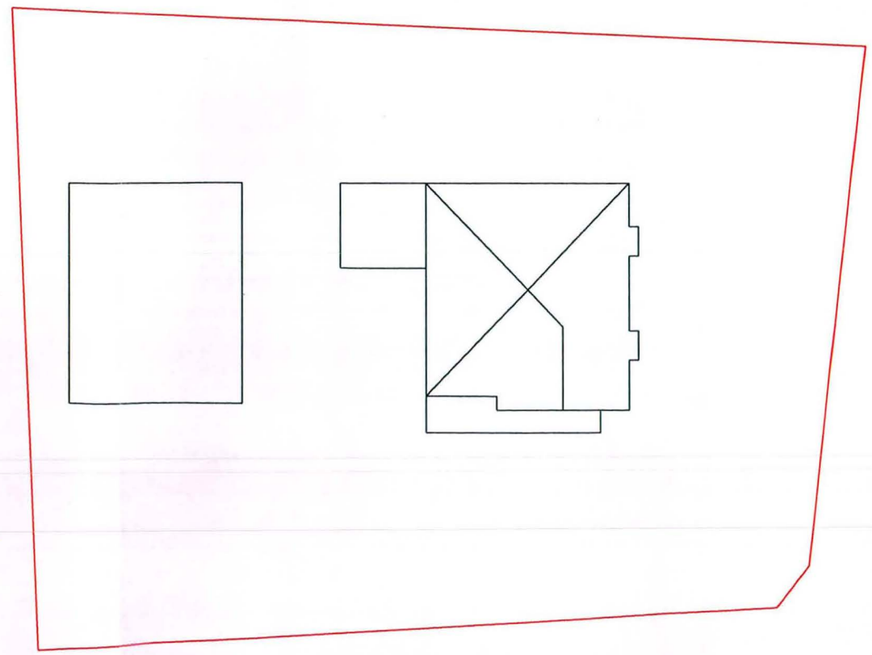

Note: Do Not scale From This Drawing

It is the contractors responsibility to check all dimensions on s

Notes/Ammendments

PLANNING AND
BUILDING CONTROL
03 NOV 2011

Client Project:
Mr & Mrs Nadeem

Location
55 Dunnisher Rd
Newall Green
Manchester
M23 2ZL

Drawing Title
Site plan And Location Plan

Scale@A3 1:500/1:1250/1:200

Status PL

DWG No 1

Rev

B.D.S.UK
Building Design Solutions (UK) Ltd
66 Seymour Grove
Old Trafford
Manchester M16 0LN
Tel: 0161 956 2252 Fax: 0161 956 2262

PLAN NG AND
BUILDING CONTROL
23 NOV 2011

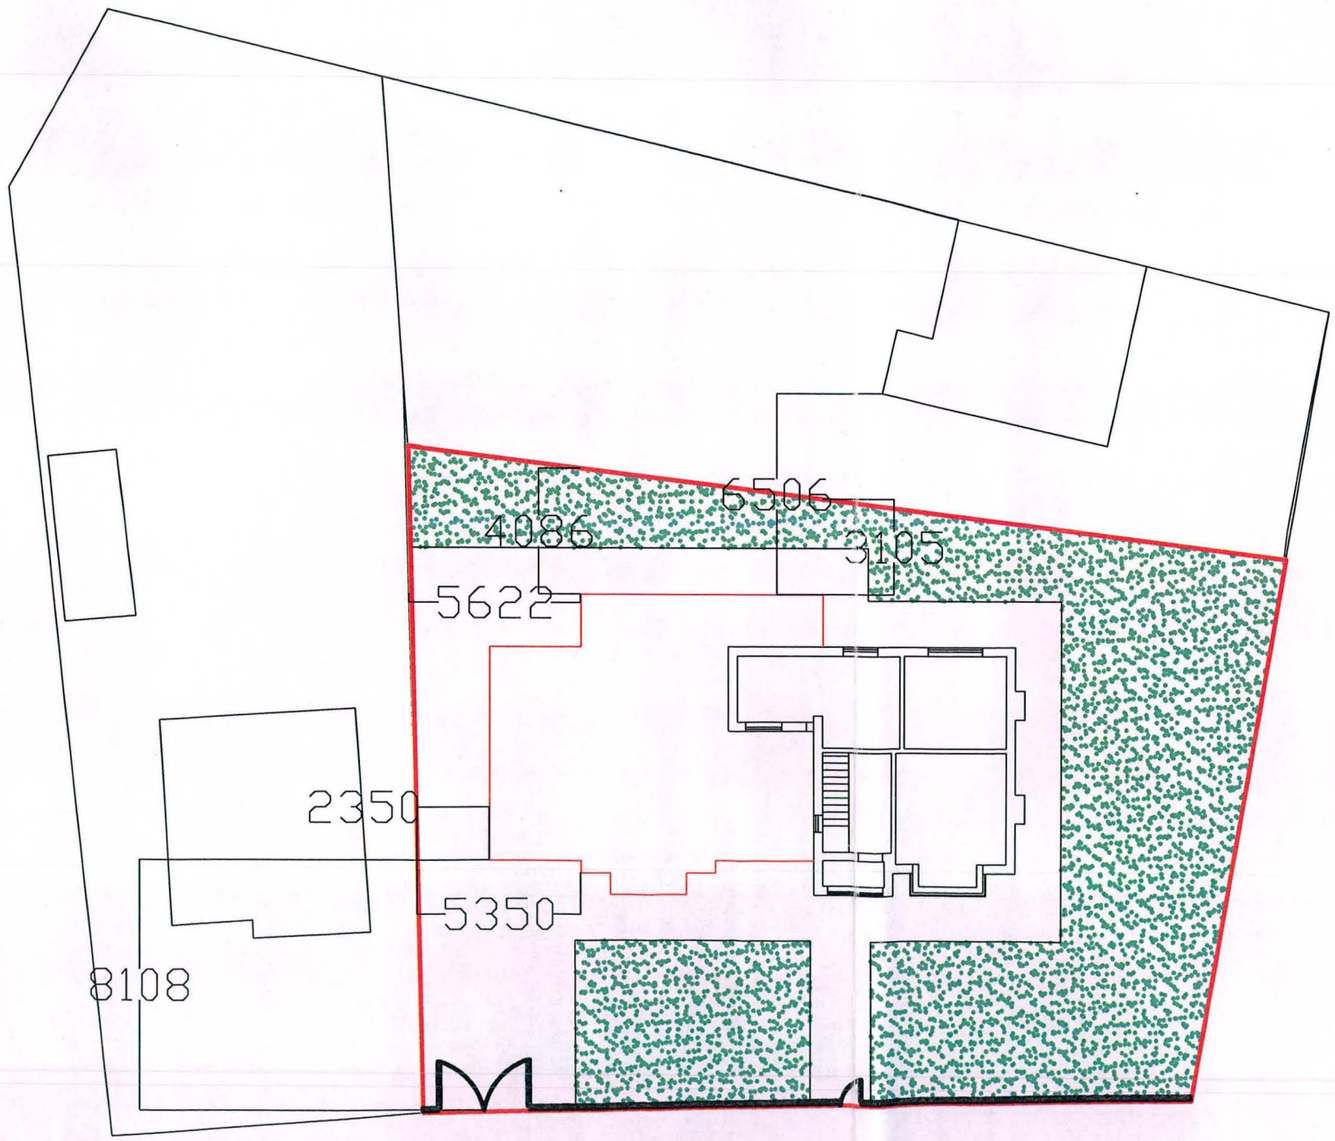

Site Layout

Note: Do Not Scale From This Drawing
It is the contractors responsibility to check all dimensions on s

Notes/Ammendments

Parking Area:
5300 wide x
8000 long.

Client Project:
Mr & Mrs Nadeem

Location
55 Dunnisher Rd
Newall Green
Manchester
M23 2ZL

Drawing Title
Site setting Out Plan

Scale@A3	Status
1:200	PL

DWG No	Rev
8	

B.D.S.UK
Building Design Solutions (UK) Ltd