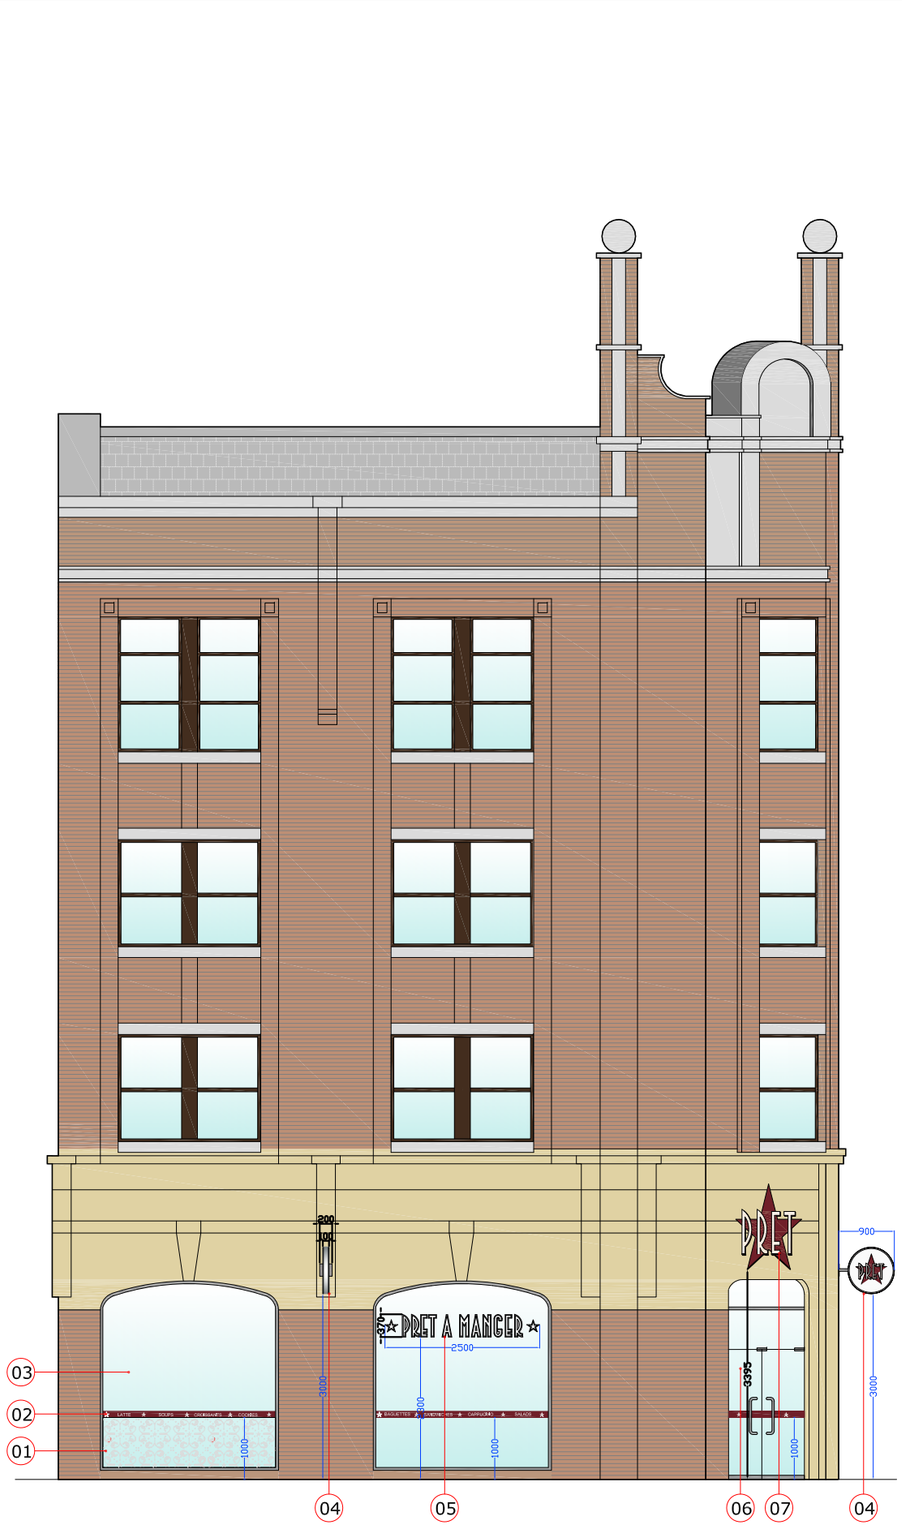



01 **Internally Applied Vinyl-** new doily pattern vinyl to be internally applied below manifestation strip to kitchen window and toilet lobby areas as shown

02 **Manifestation**
100mm High Vinyl Manifestation Strip applied to inside face of glazing.
Wording should read (from left to right and In priority order) LATTE, SOUPS, CROISSANTS, COOKIES, HOT WRAPS, TOASTIES, BAGUETTES, SANDWICHES,CAPPUCINO, SALADS, FRESHLY PREPARED,JUICES,Words to each have a star between them- words to be repeated in same order as above if required, applied internally

03 **New glazed shop front sectlons-** new fully glazed windows to existing recesses replacing existing brown powder coated units as shown- This element is to be dealt with through the planning application with the change of use and external works

04 **Projectlng slgn- 2no -** internally illuminated projecting roundel sign 750mm diameter, 100mm width with bracket of 200mm refer to detailed signage drawing, 900mm projection internally illuminated with fluorescent tubes at no more than 540 candelas per square meter constructed from mirror polished S/S and white/ colored acrylic to suit Pret logo

05 **Fascla Slgn:**
Individual built up polished stainless steel letters with cut acrylic letter faces.Letters applied to the external face of glazed facade with 3M (VHB 4941 double sided) tape Letters i Internally lit with white Tre-chip ultra bright LED'S as required to give an even spread of light at no more than 540 candelas per square meter approximate 60mm projection from face of glass,Overall dimensions of letters 2500mm with height of 370mm

06 **New glazed entrance doors-** new fully glazed entrance doors with standard Pret ironmongery to suit existing opening this element is to be dealt with through the planning application with the change of use and external works

07 **New Pret star-** new halo illuminated Pret Star with internally illuminated Pret letters. signage contractor to provide full details. NOTE: this element is to be fixed to a curved elevation. Approximate star size 1500mm wide 1450mm high Approximate dimension of projection 85mm overall including fixing brackets illumination provided from exterior grade led on brackets for star and Letters internally lit with white Tre-chip ultra bright LED'S as required to give an even spread of light at no more than 540 candelas per square meter Star to be made from solid acrylic and text to be Individual built up polished stainless steel letters with cut acrylic letters

Notes

NOTE: This drawing is not to be scaled- figured dimensions only to be used.
This drawing is subject to and protected by the provisions of the copyright acts.
Any discrepancies or queries are to be notified immediately.
All dimensions to be checked on site.
© PRET A MANGER (EUROPE) LTD 2004

Drawing Status
FOR APPROVAL

Revision C- ADDITIONAL INFORMATION ADDED TO 'PRET STAR' NOTATION- 08-02-2013

Client
PRET A MANGER

Address
34 OXFORD STREET
MANCHESTER
GREATER MANCHESTER
M1 5EL

Title PROPOSED EXTERNAL ELEVATIONS

Date	JAN 2011	Revision	C
Drawn	LA-AC	Job No	09-12-133
Scale	1:100@A3	Dwg No	05

SPATIALIZED
Tel: 01924 364700
Email: studio@spatialized.com
Web: www.spatialized.com
21 Thornhill Street
Wakefield
WF1 1NL