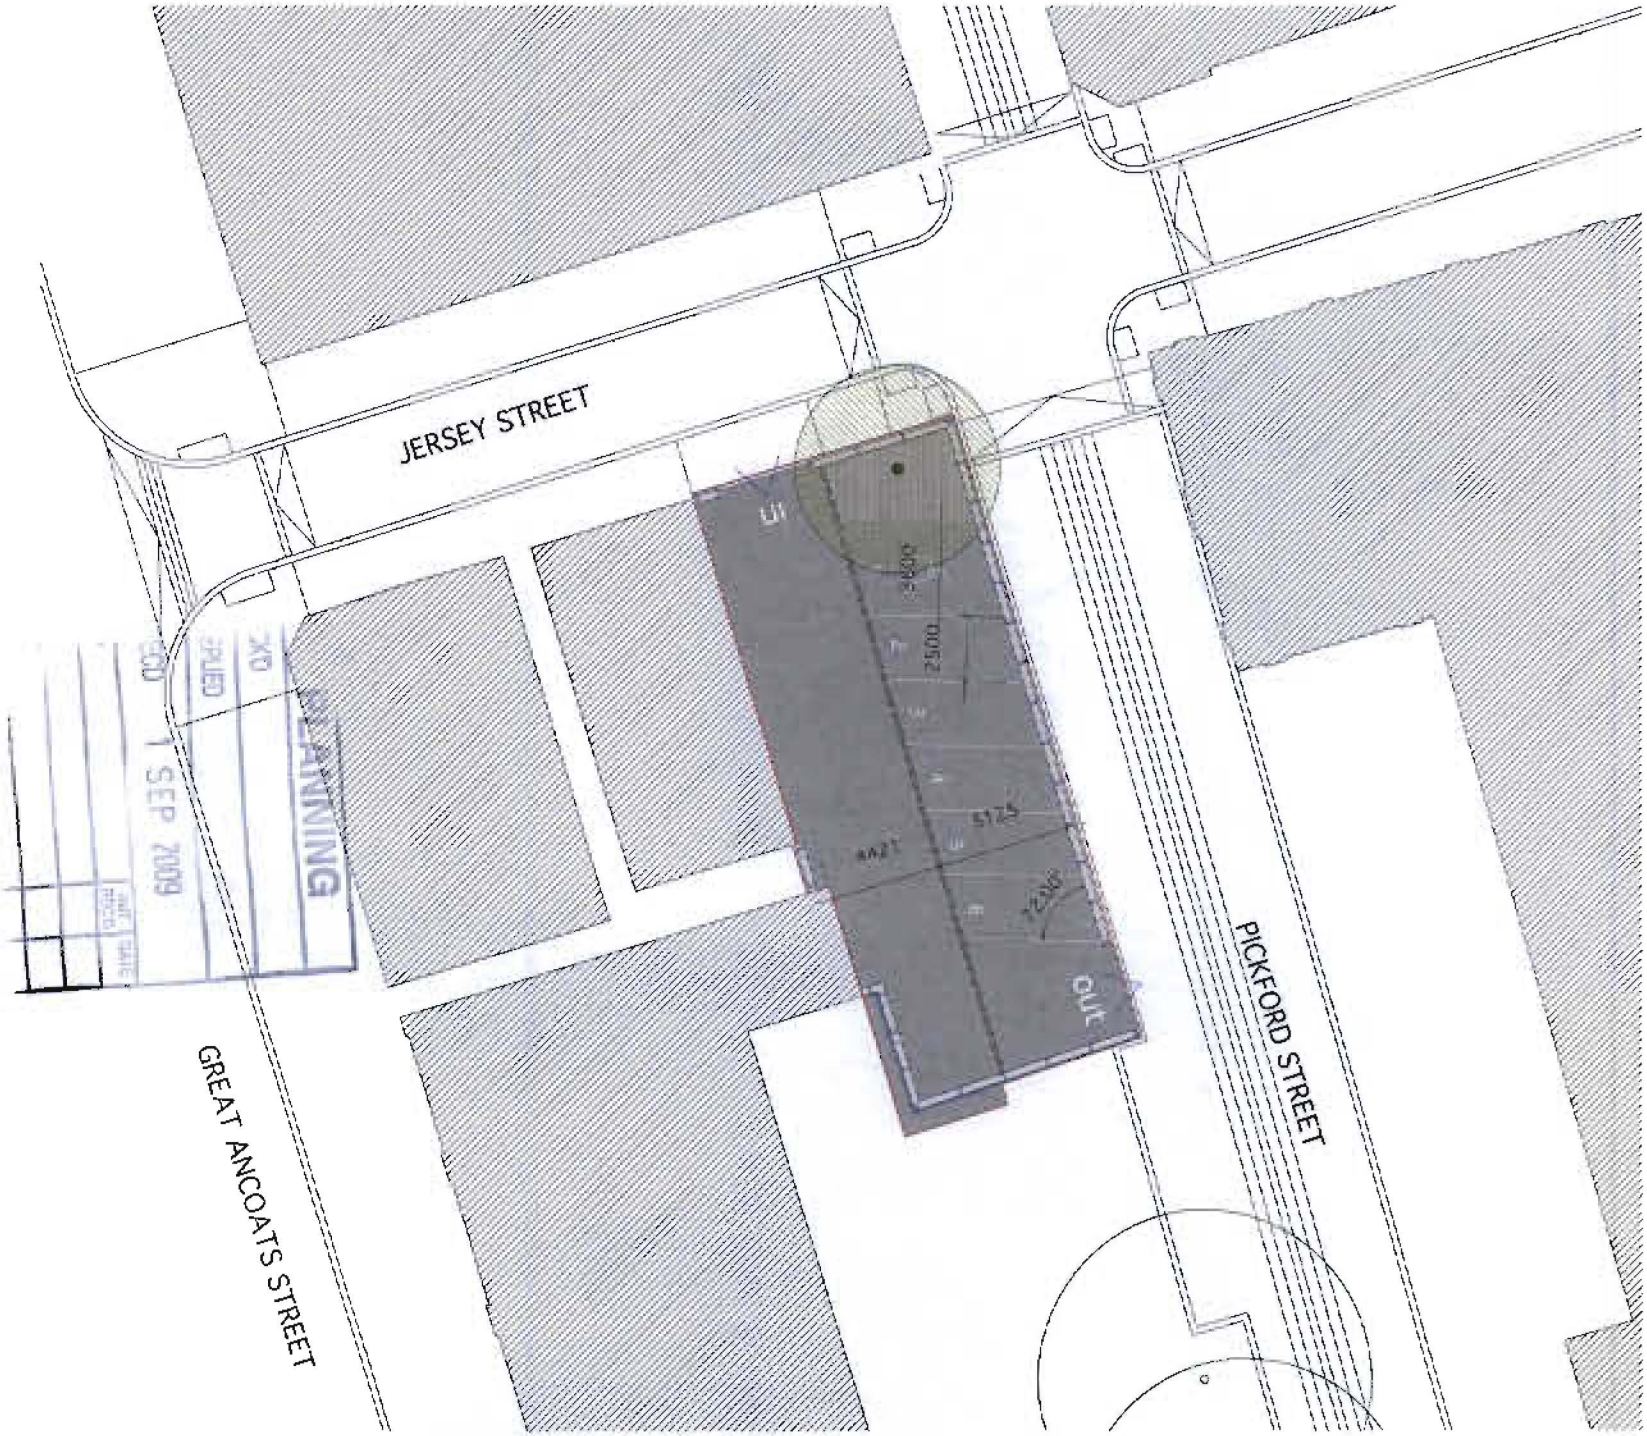

key

- Existing Building and Proposed Development
- Asphalt
- Tree, species: Platanus acerifolia, material surrounding the tree: resin bound aggregate
- Plinth strip for fencing
- Steel weld mesh fence with gates
- Slotted / covered drainage channel
- Boundary for planning application

N

ANCOATS PUBLIC REALM - PHASE 7
NEW EAST MACHENSTER

Plan of Pickford Street Car Park

Drawing no.LL301/025 Rev. B Scale 1:100@A1 Date 17.06.07

CAMLIN LONSDALE LANDSCAPE ARCHITECTS
Parc Bach Llangadfan Y Trallwng Powys SY21 0PJ
T 01938 820 492 F 01938 820 525 E