SITE LOCATION

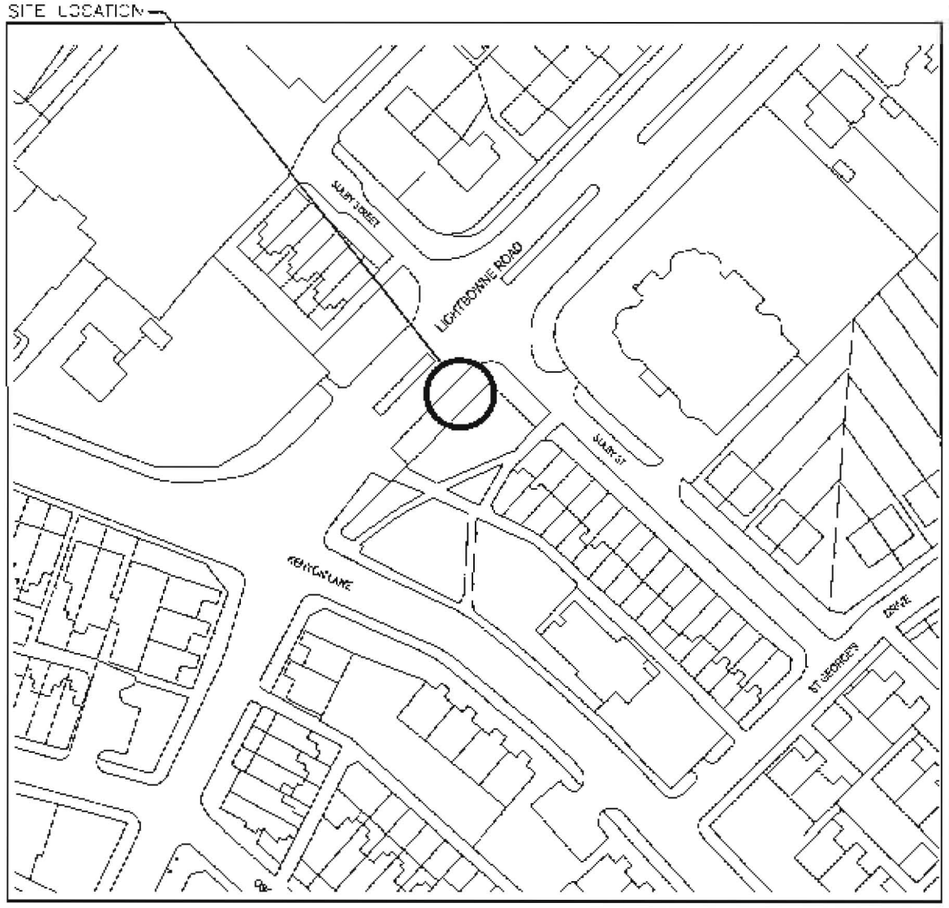

SITE LOCATION

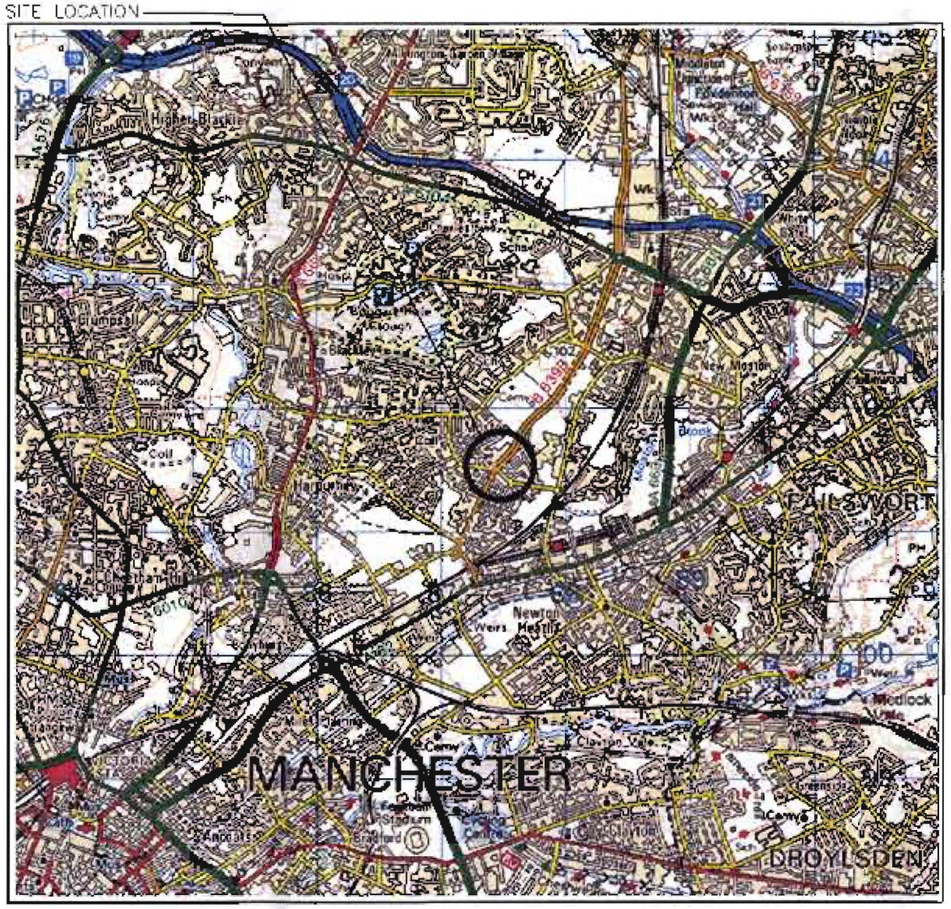

N

OS PLAN
SCALE 1:1250

LOCATION PLAN
SCALE 1:50000

BASED ON ORDNANCE SURVEY AT 1:1250
WITH THE PERMISSION OF THE CONTROLLER OF
HER MAJESTY'S STATIONERY OFFICE
© CROWN COPYRIGHT
LICENCE No: 100035636

SITE N.G.R.
387455 E
401489 N

NOTES
1. All dimensions are in millimetres unless stated otherwise
2. Site to be provided with adequate safety signage in accordance with o2 standard detail drawing 939 /A

PLANNING
ACKD
REPLIED
RECD 18 APR 2008

M		
M		
M		
REVISED		

O2

O2 (UK) Ltd, 260 Bath Road,
Slough, Berks SL1 4DX

REV.	DATE	DESCRIPTION	DRN	CKD
A	12.03.08	PRELIMINARY ISSUE	SEB	PB

CELLULAR SYSTEMS LTD.
HUTCHINSON STREET,
WIDNES, CHESHIRE,
WA8 0PZ.
TEL: 0151-422-6464
FAX: 0151-495-1688
E-Mail: enquiries@
cellular-systems.co.uk

ISO 9001

National Inspection Council for Electrical Installation Contracting
NICEIC APPROVED CONTRACTOR

PLANNING DRAWING

SITE ADDRESS:
HIGHWAY adj. VENUE PUB,
LIGHTBOWNE ROAD,
MANCHESTER.
M40 5HQ.

DRAWN BY:	SEB	CHECKED:	PB
DATE:	12.03.08	APPROVED:	SdP
SCALE:	AS SHOWN		
DRAWING No.	C57942/PL/001		
TITLE:	LOCATION PLANS		
CELL NAME:	BLACKLEY REPLACEMENT		

JOB No.	O2 CELL ID No.	REV.
C57942	39857	A