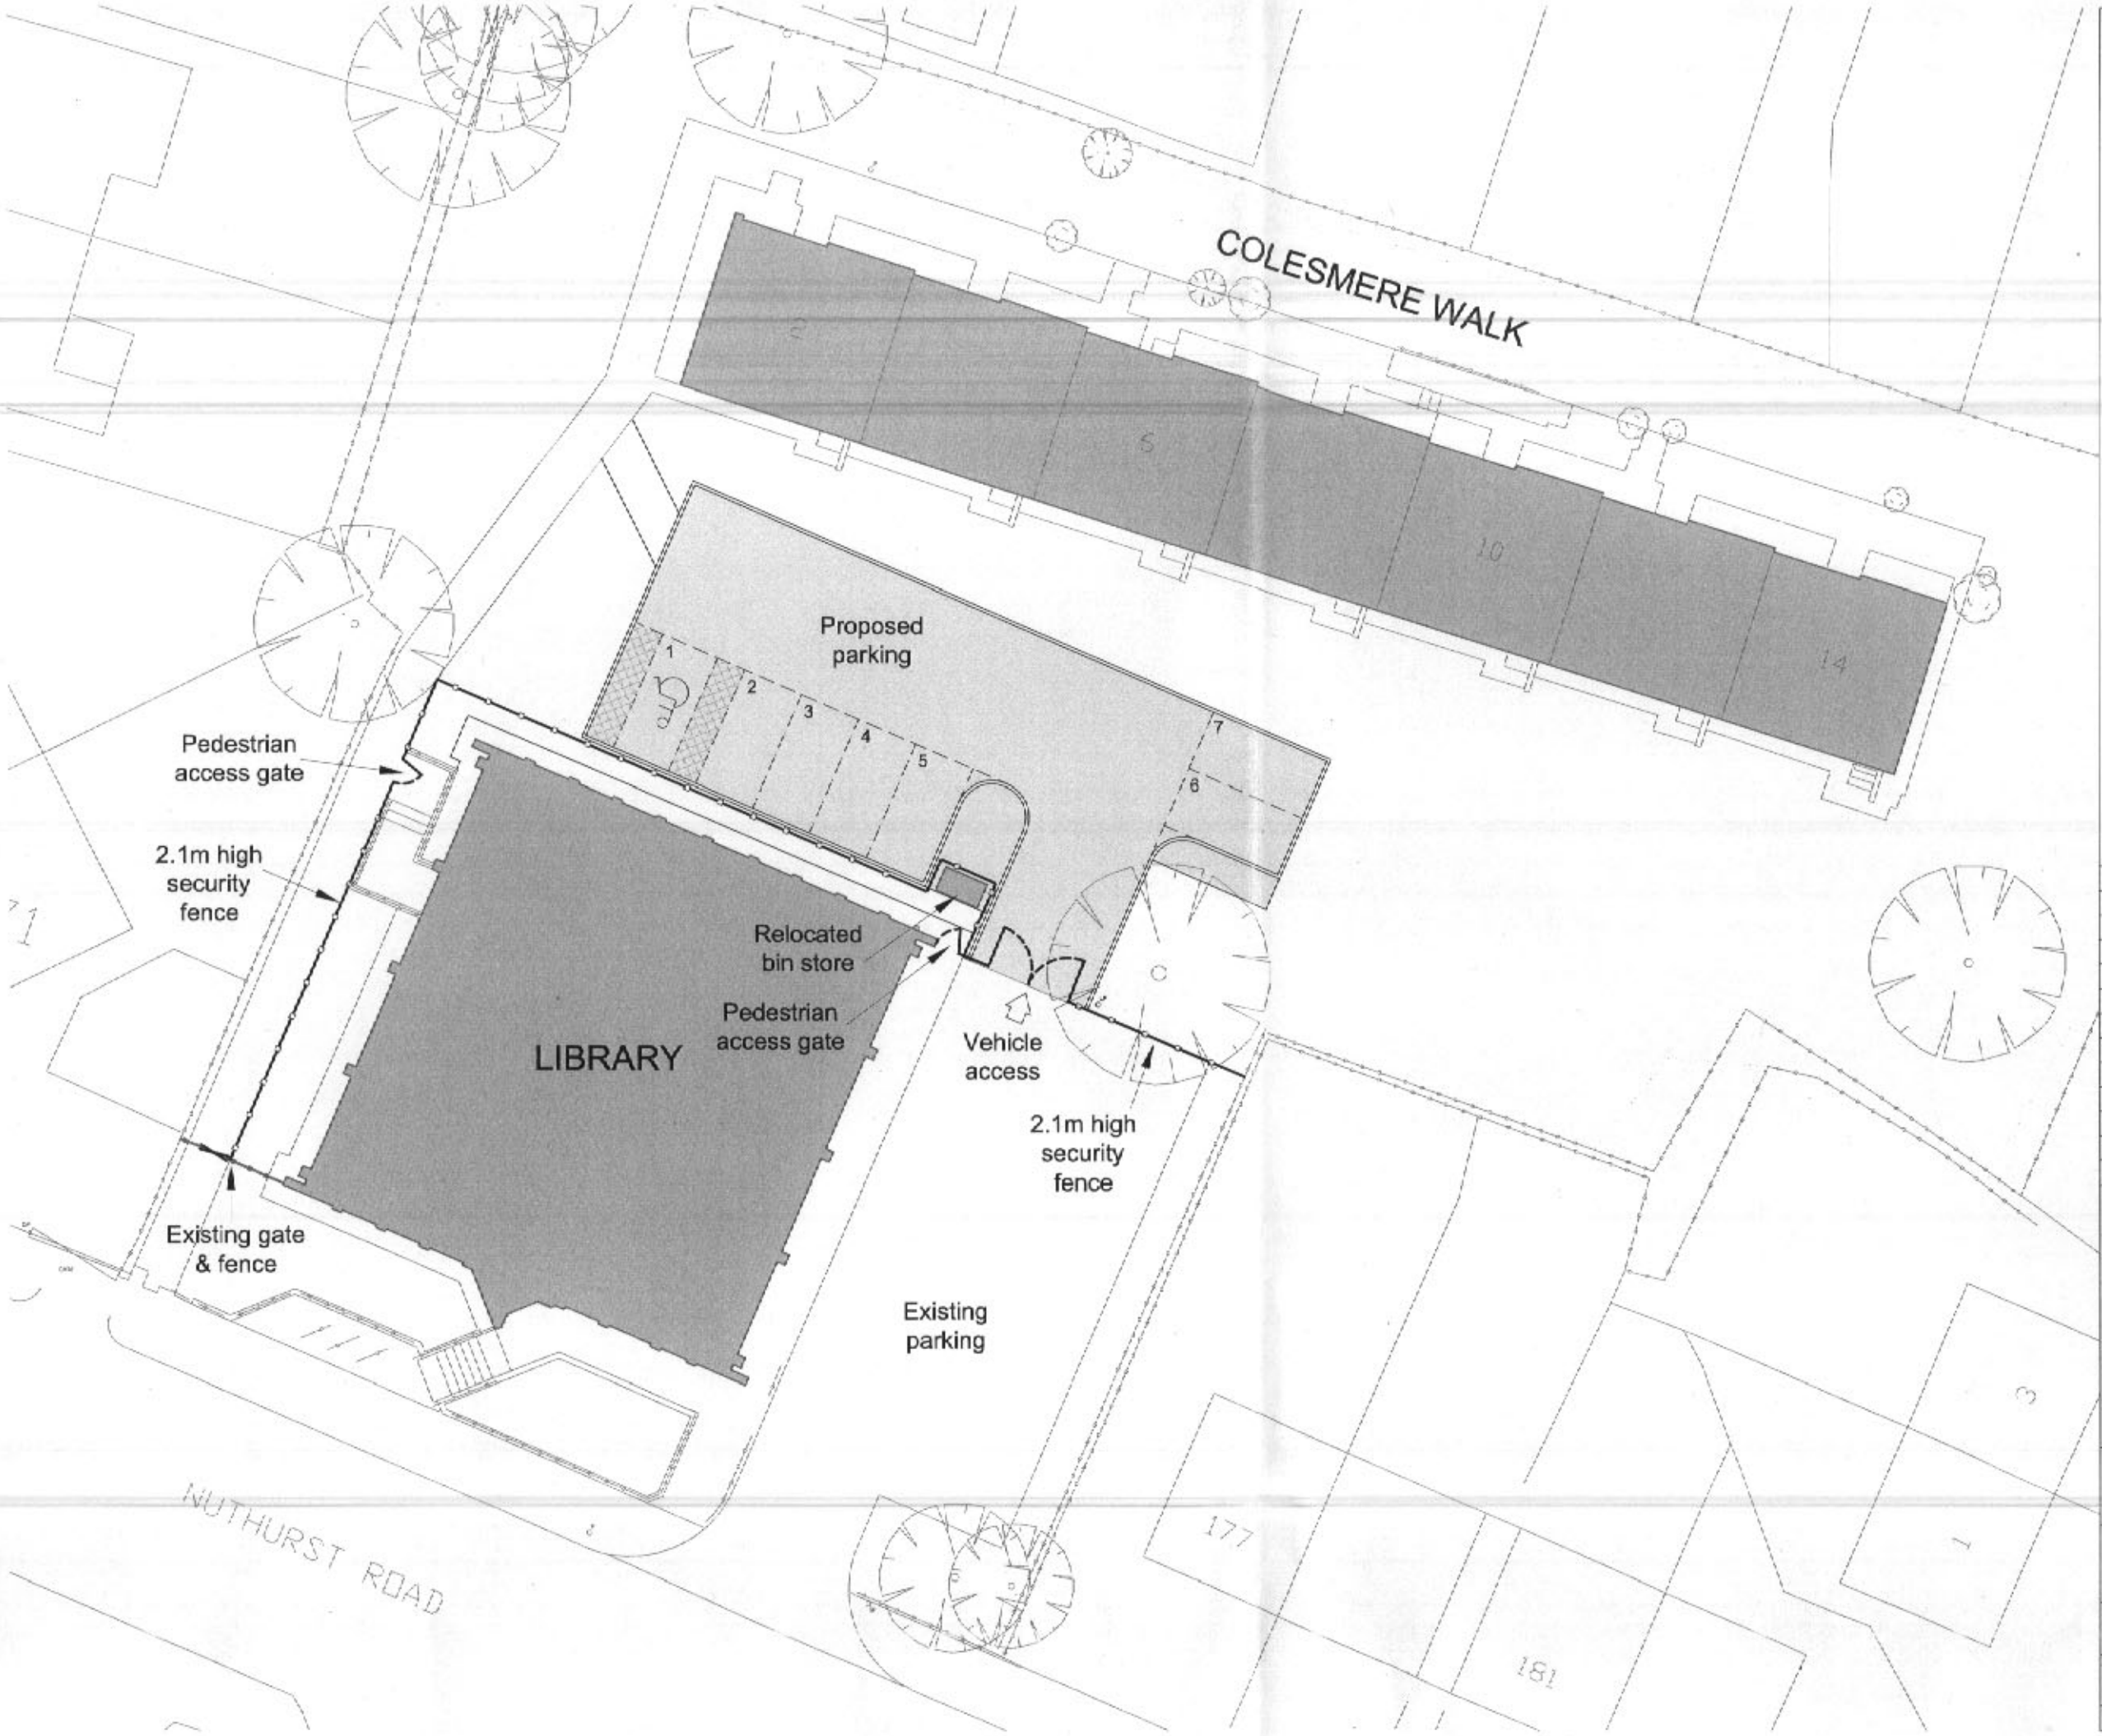

PLANN
ACK'D
REPLIED
RECD 26 FEB 2008
M
M
M
FOR ACTION

Rev B	25-02-08	Gates moved, lighting removed
Rev A	30-01-08	Parking layout & fence line amended

Groundwork Manchester, Salford & Trafford
Timber Wharf
42-50 Worsley Street
Castlefield, Manchester
M15 4LD
Tel: 0161 220 1000
Fax: 0161 220 1090

CLIENT
Northwards Housing

TITLE
Colesmere Walk Parking

SCALE	DATE	DRAWN	CHECKED
1:250	Jan 08	PT	RC

DWG. No	REVISION
GM/1235/03	B

© Not to be reproduced without written permission