	Revision	Date	By	Chk.
A	Demise altered to show all land owned by the applicant.	19/07/2012	LW	RCL
B	Demise altered to show all land owned by the applicant.	26/07/2012	LW	HB



site location plan 1:500

north

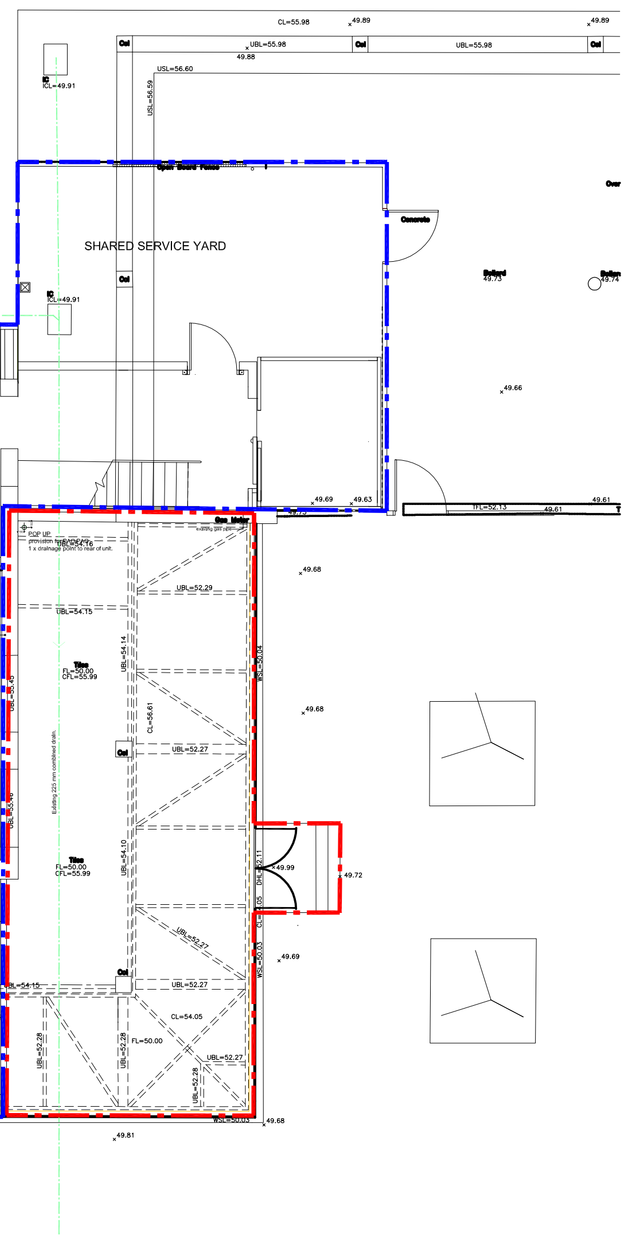

Existing floor plan 1:100

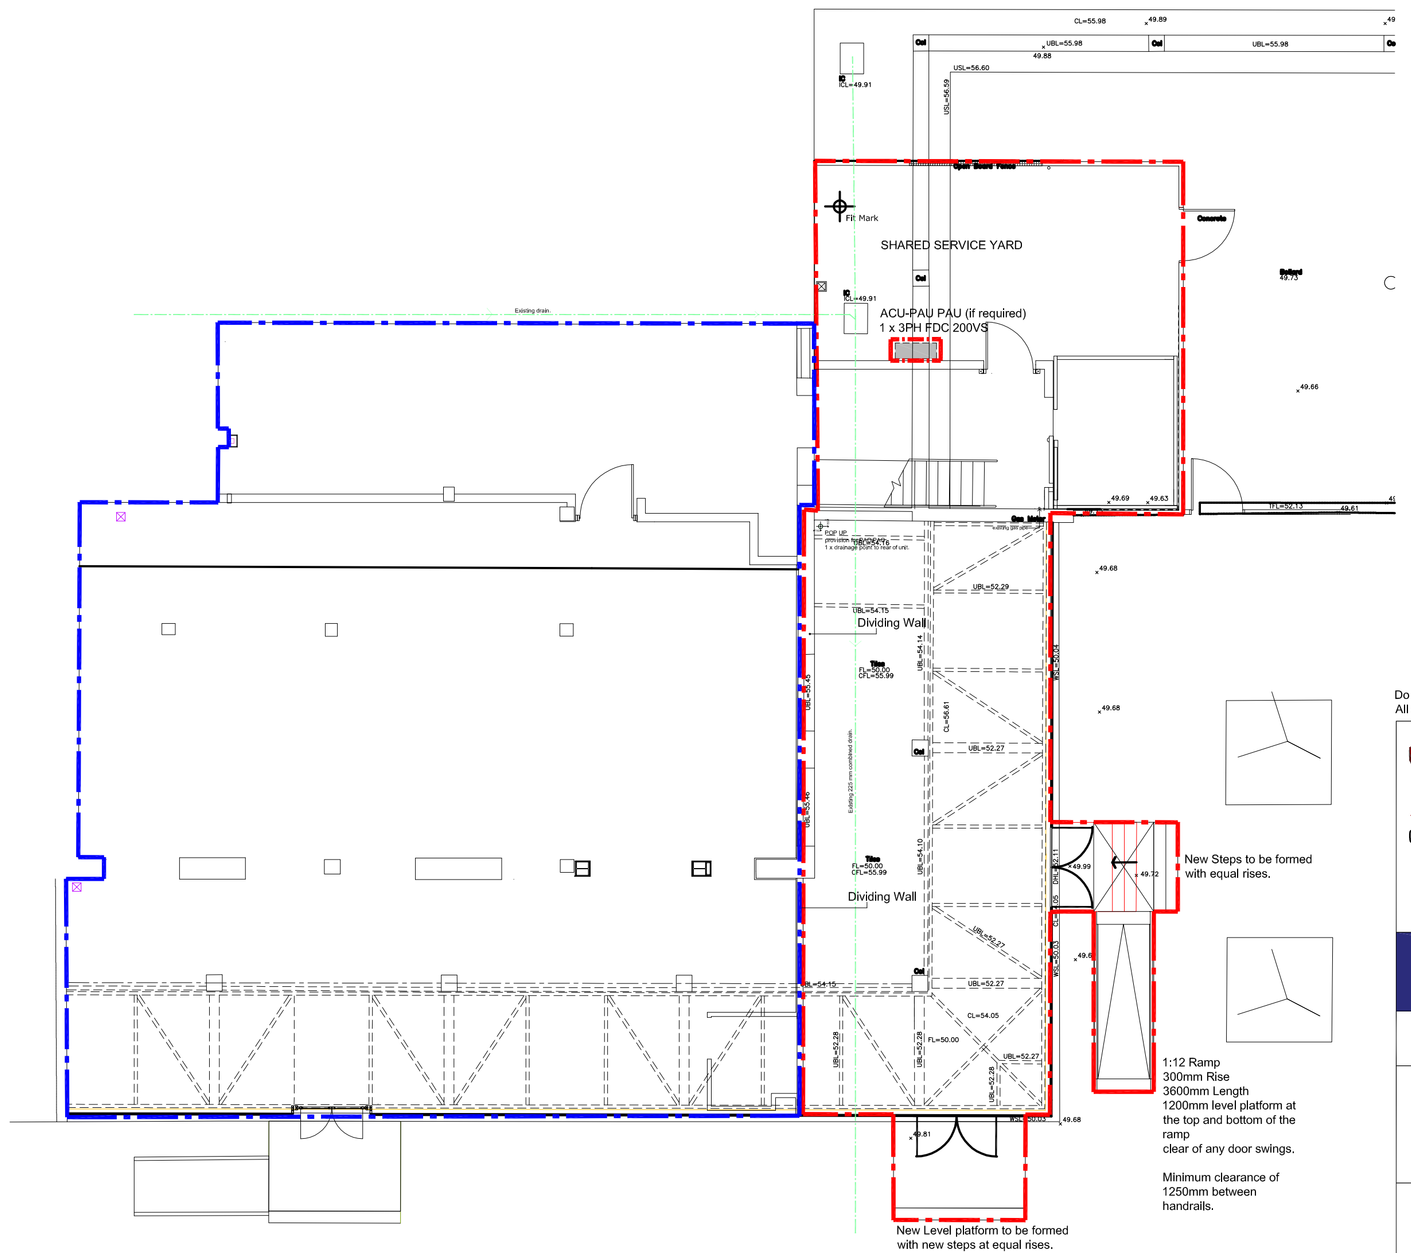

Proposed ground floor plan 1:100

Do Not Scale Dimensions from Drawings.
All dimensions to be verified on site, and any discrepancy to be notified to the Architect.

AMCA ARCHITECTS
Castlecroft Business Centre Tom Johnston Road
Dundee DD4 8XD
T: 01382 774111 F: 01382 739382
mail@amcaarchitect.co.uk

TESCO express

Drawn by	Checked by	Date	Scale
LW	HB	27.06.12	AS NOTED @ A1

Job
PAO-PAO
OXFORD HOUSE, OXFORD ROAD
MANCHESTER

Drawing
EXISTING + PROPOSED GROUND FLOOR PLAN
SITE LOCATION PLAN.

Tesco Proj No.	AMCA Job No.	Drawing No.	Rev.
7939	2661	PL001	B

CAD Ref: 2661-PL001