

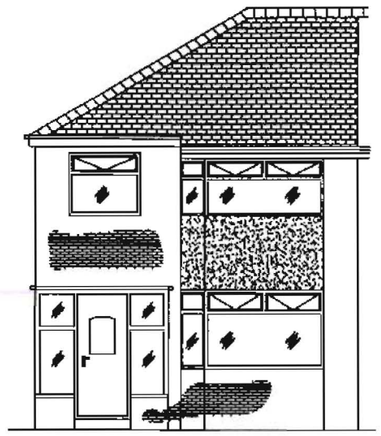



EXISTING FRONT ELEVATION

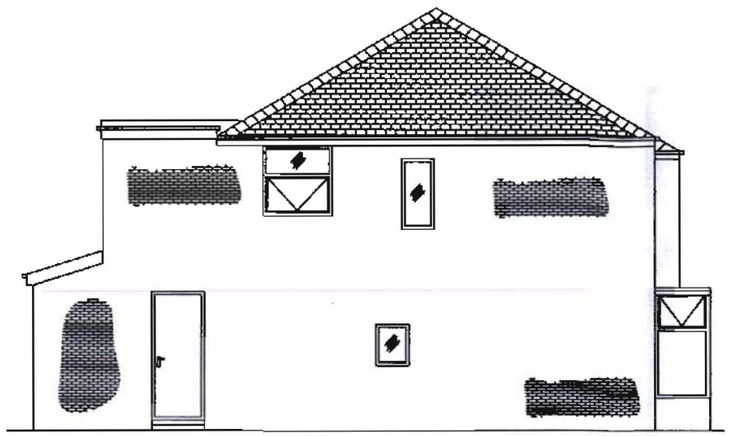


EXISTING OPEN SIDE ELEVATION

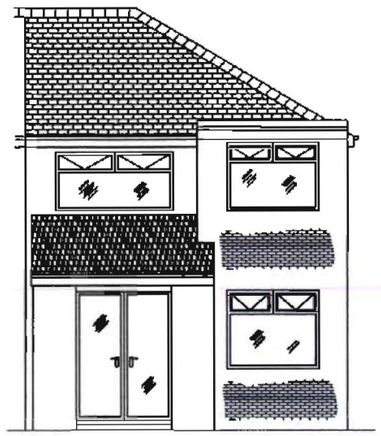


EXISTING REAR ELEVATION

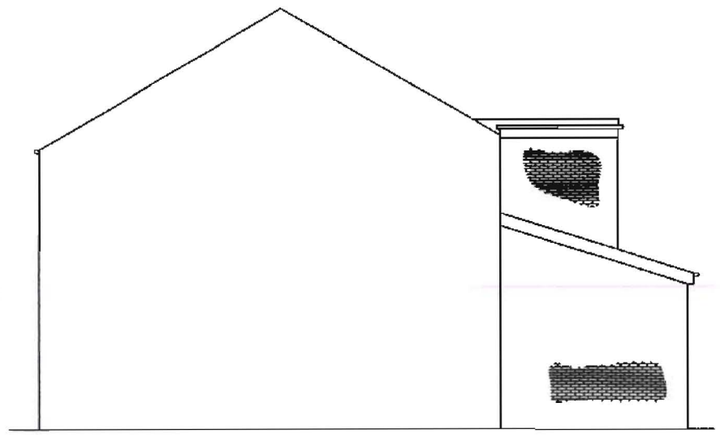


EXISTING ELEVATION THROUGH NEIGHBOURING PROPERTY (NO CHANGE)

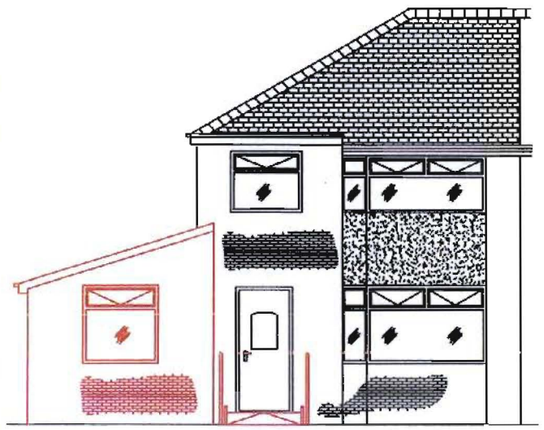

PROPOSED FRONT ELEVATION

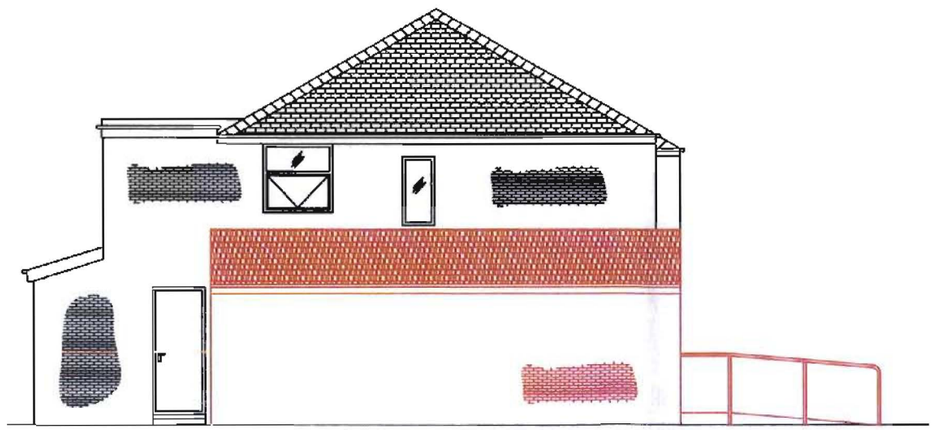

PROPOSED OPEN SIDE ELEVATION

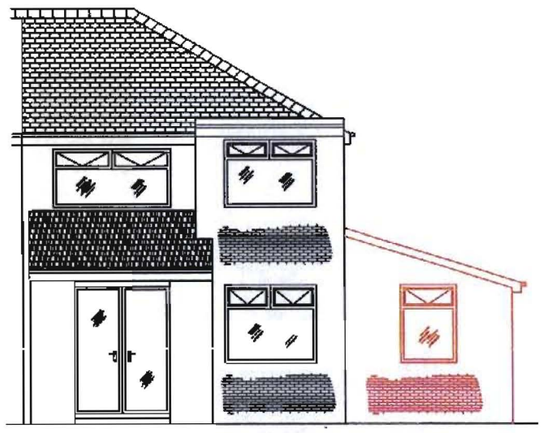

PROPOSED REAR ELEVATION

		Drawn By: DP	Project: 59 Tanfield Rd Didsbury M20 5GE	Manchester Equipment & Adaptations Partnership
		Drawing: 3 of 4		
		Scale: 1:50	**Level 4, Victoria Mill Lwr Vickers St., Miles Platting, Manchester. M40 7LH**	
Rev 1 - FOR BUILDING CONTROL / PLANNING APPLICATIONS	25/06/10			
Rev 0 - FOR INFORMATION	01/02/10			