




front elevation

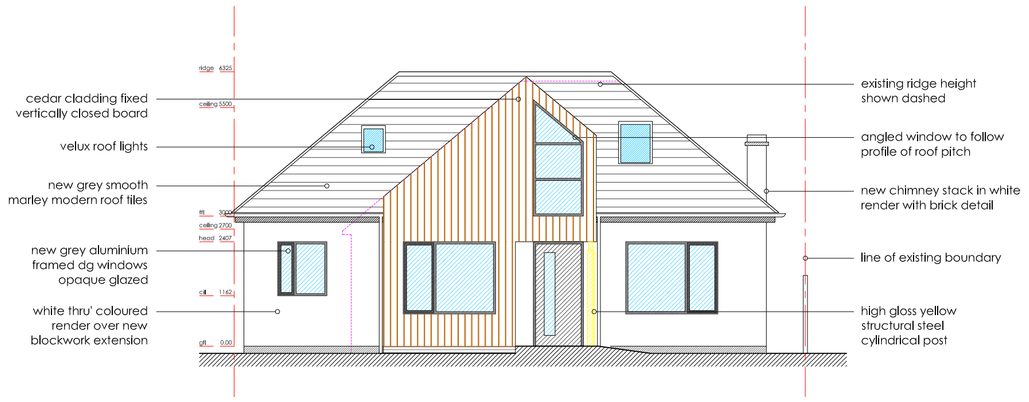


rear elevation

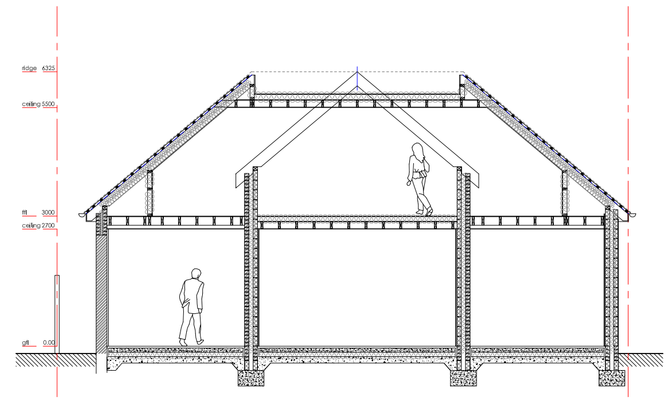


section a - a

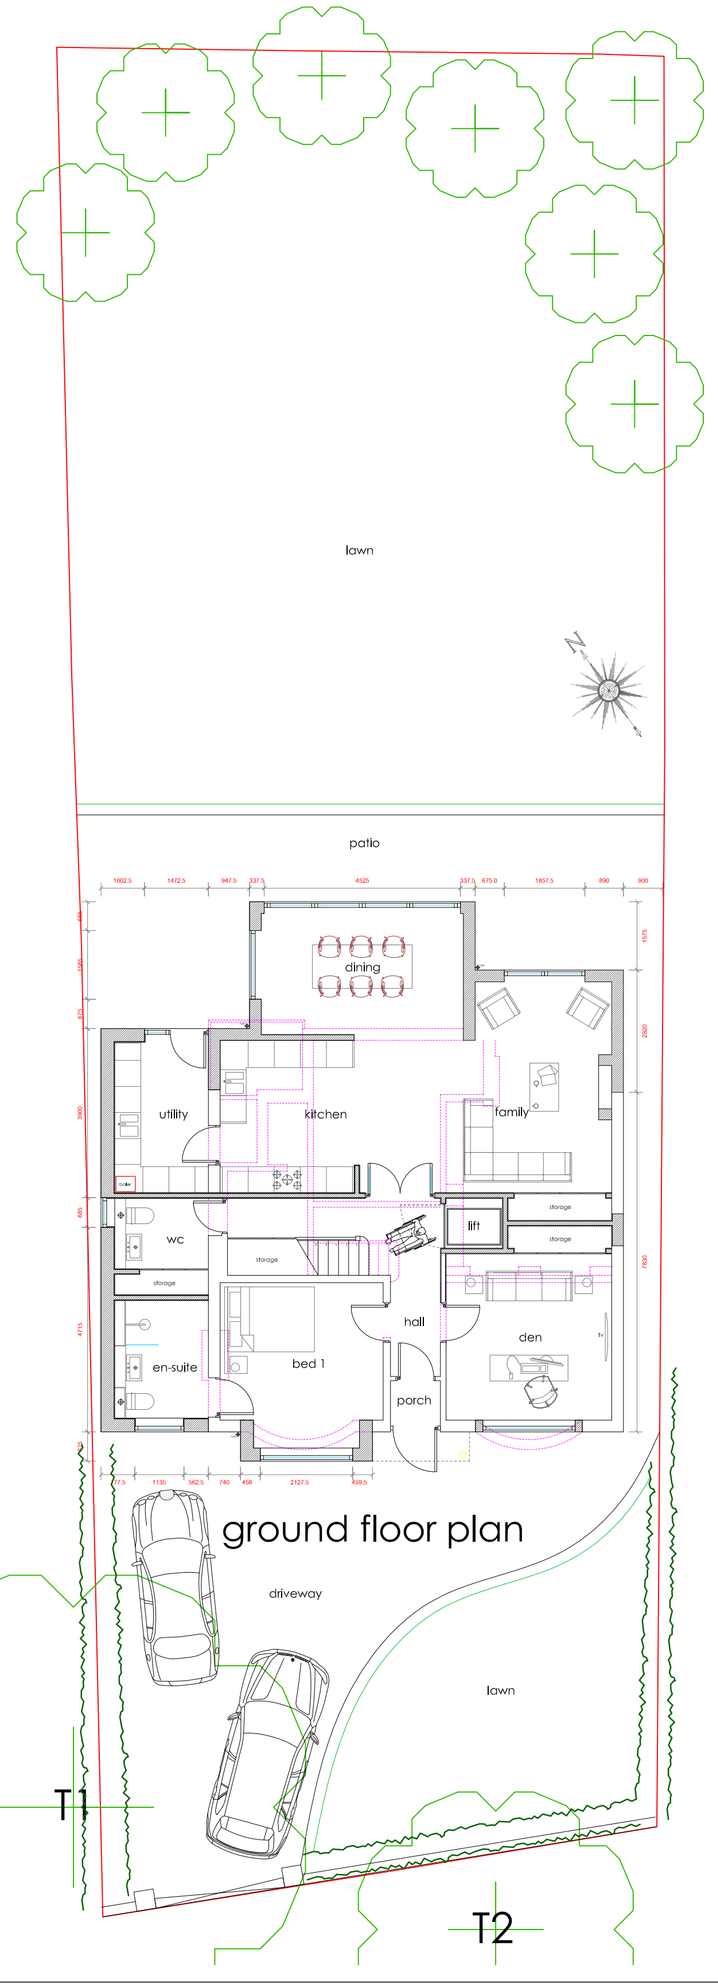


ground floor plan

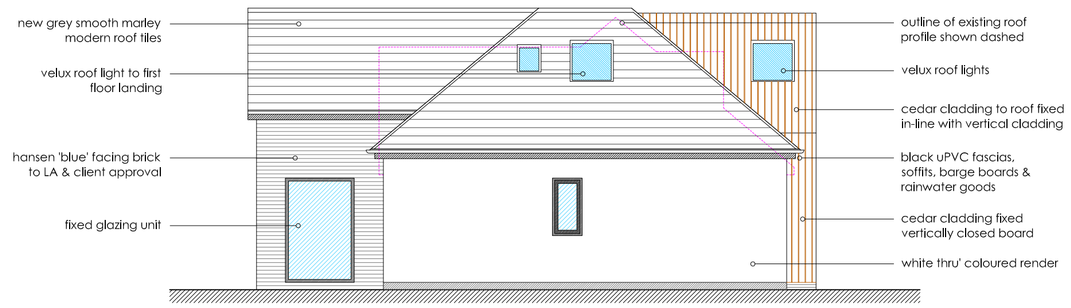


side elevation

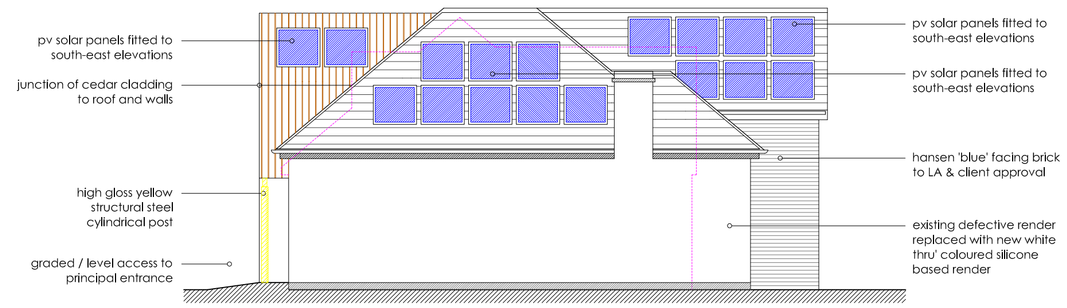


side elevation

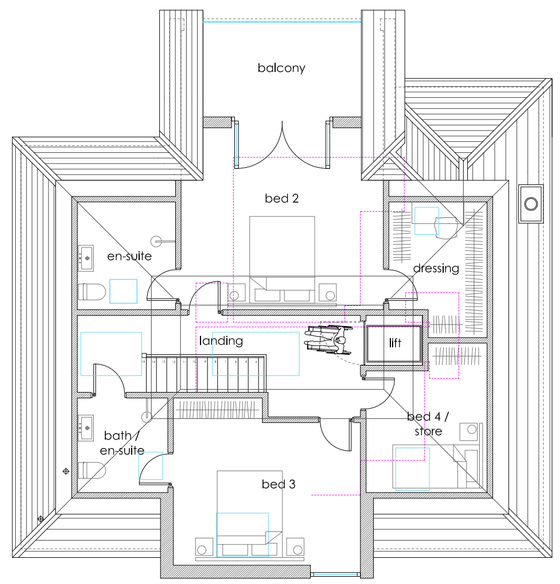

first floor plan

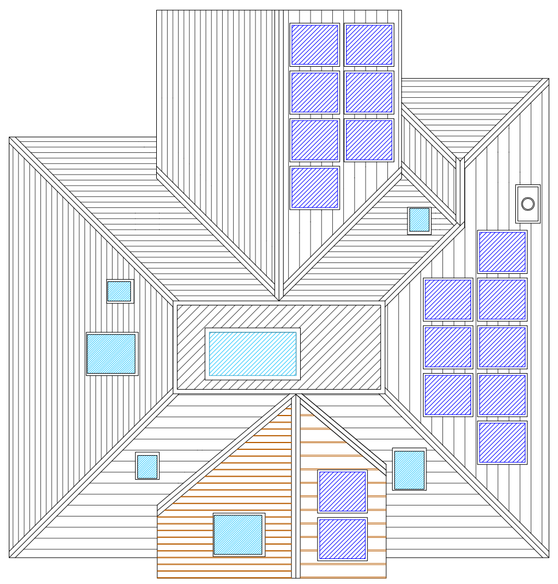

roof plan

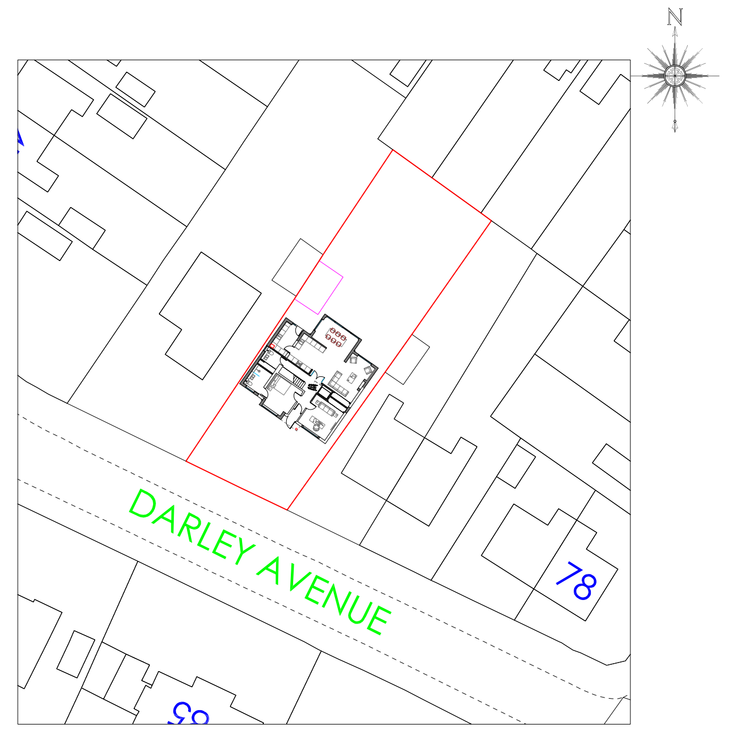

proposed site plan @ 1 : 500

Revision	Description	Date	Drawn	Checked
				-
				-
				-
				-
				-
				-
				-
				-
				-
A	Issued for planning	23.02.13	SC	-

© Raynes Architecture Copyright 2012: All rights reserved. This drawing must not be reproduced without permission. Do not scale from this drawing. All dimension are in millimeters unless otherwise stated. Any discrepancies should be reported to the Architect.

RAYNES ARCHITECTURE
www.raynesarchitecture.co.uk 13 Chequers Road Chorlton M21 9DX t: 07989 744 336 e:lisa@raynesarchitecture.co.uk

Client:	The Quoins
Project:	86 Darley Avenue, Chorlton
Drawing:	Proposed Floor Plans & Elevations

Scale: @ A1	Date:	Drawn:		Drawing No.	Revision
1 : 100	Feb 13	SC	BCA 13002	201	A