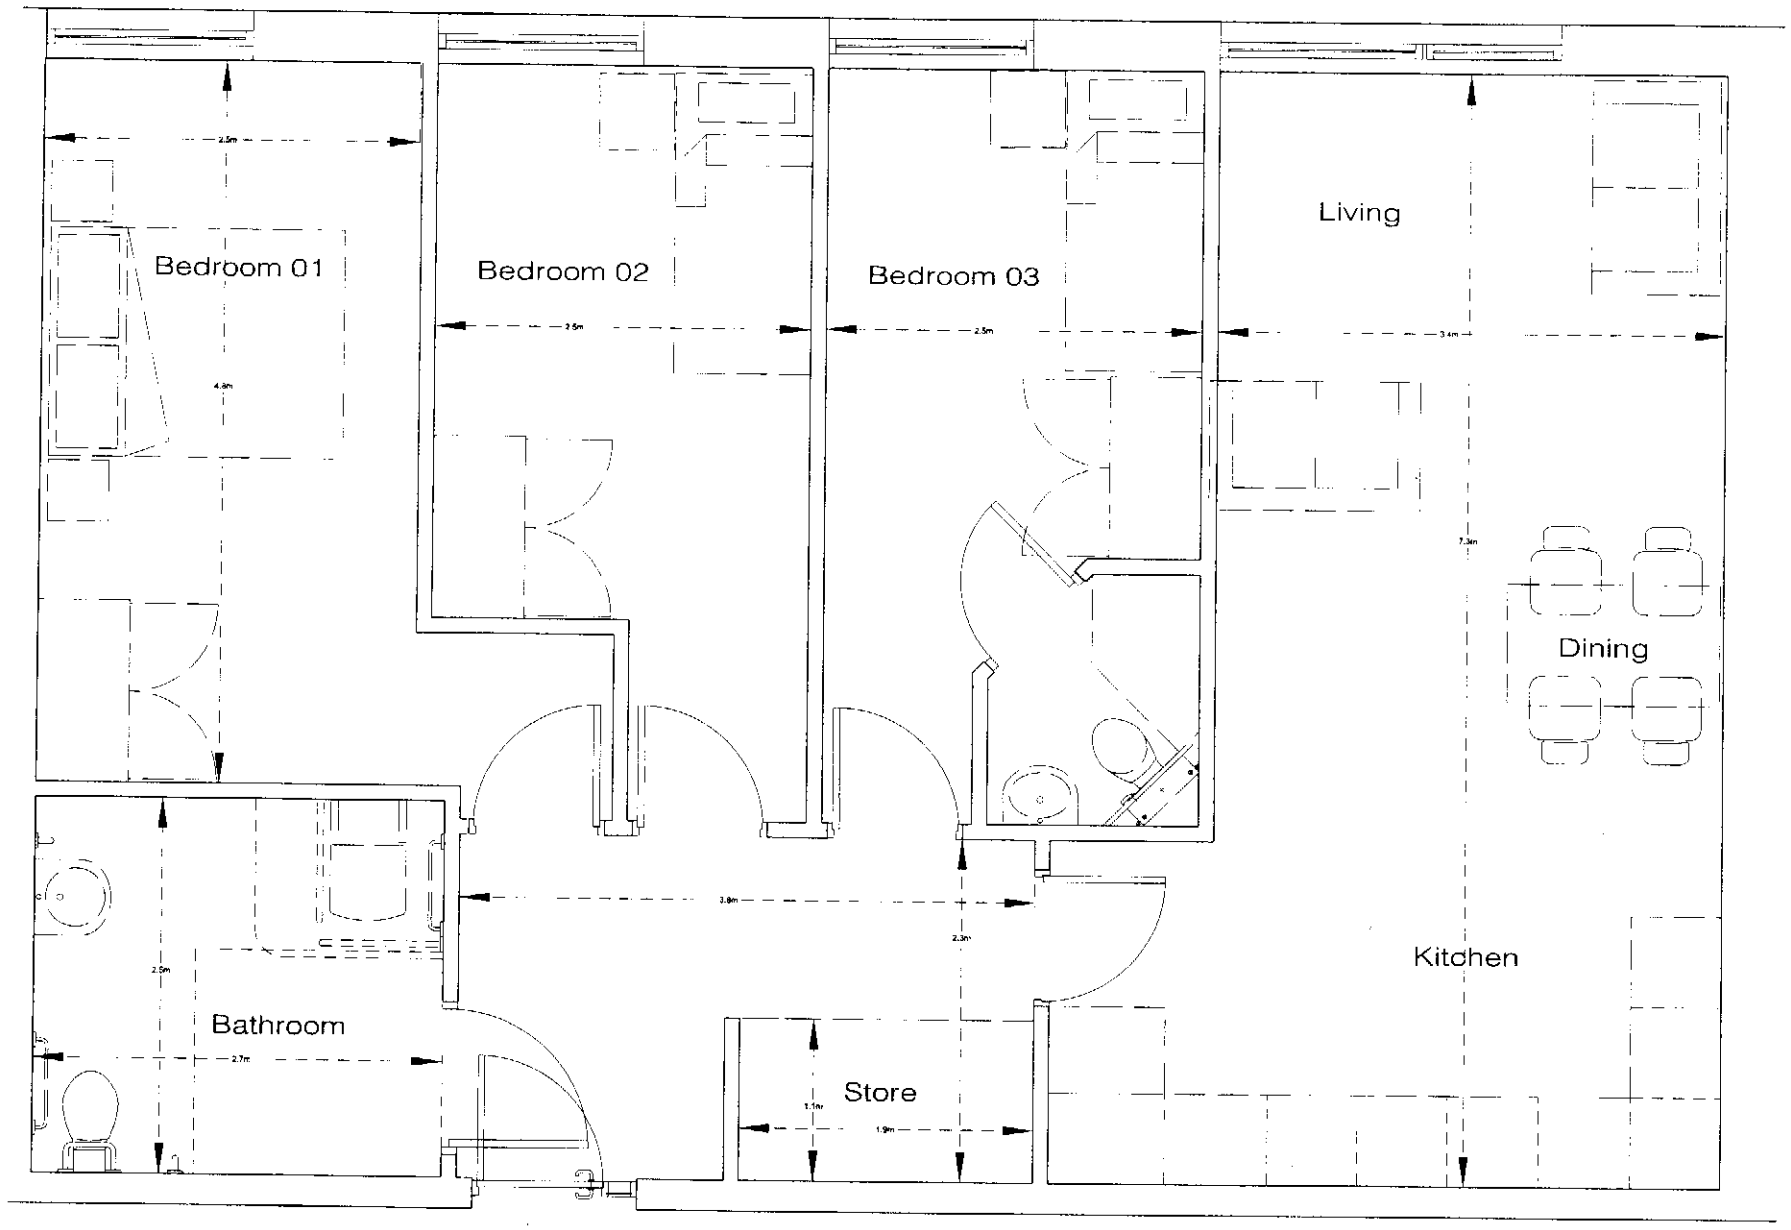

Standard 3 bed apartment

DO NOT SCALE
Work to annotated dimensions only.

Read drawing in conjunction with relevant specification, Structural Engineers' and Services Engineers' drawings.

Confirm all dimensions before commencement of any work on site or fabrication.

Rev	Date	Description
a	feb 08	Amendments to layout
~	~	~
~	~	~
~	~	~
~	~	~
~	~	~

RECD 11 FEB 2008
FOR ACTION

MOSS LANE EAST

STANDARD APARTMENT PLAN

THREE BED APARTMENT

Status
PLANNING

Scale	Drawn by	Date
1:50@A3	RB	DEC 07

Job number	Drawing number	Revision
0501	L(—)014	A

hodder associates
Architects and Designers
113-115 Portland Street
Manchester
M1 6DW
T 0161 237 5566
F 0161 237 5030
E manch@hodderassociates.co
W www.hodderassociates.com