
Copyright: Artform Architects
Drawing for indicative purposes only, not construction.
Any dimensions shown are subject to site surveys and measurements are for illustrative purposes only.

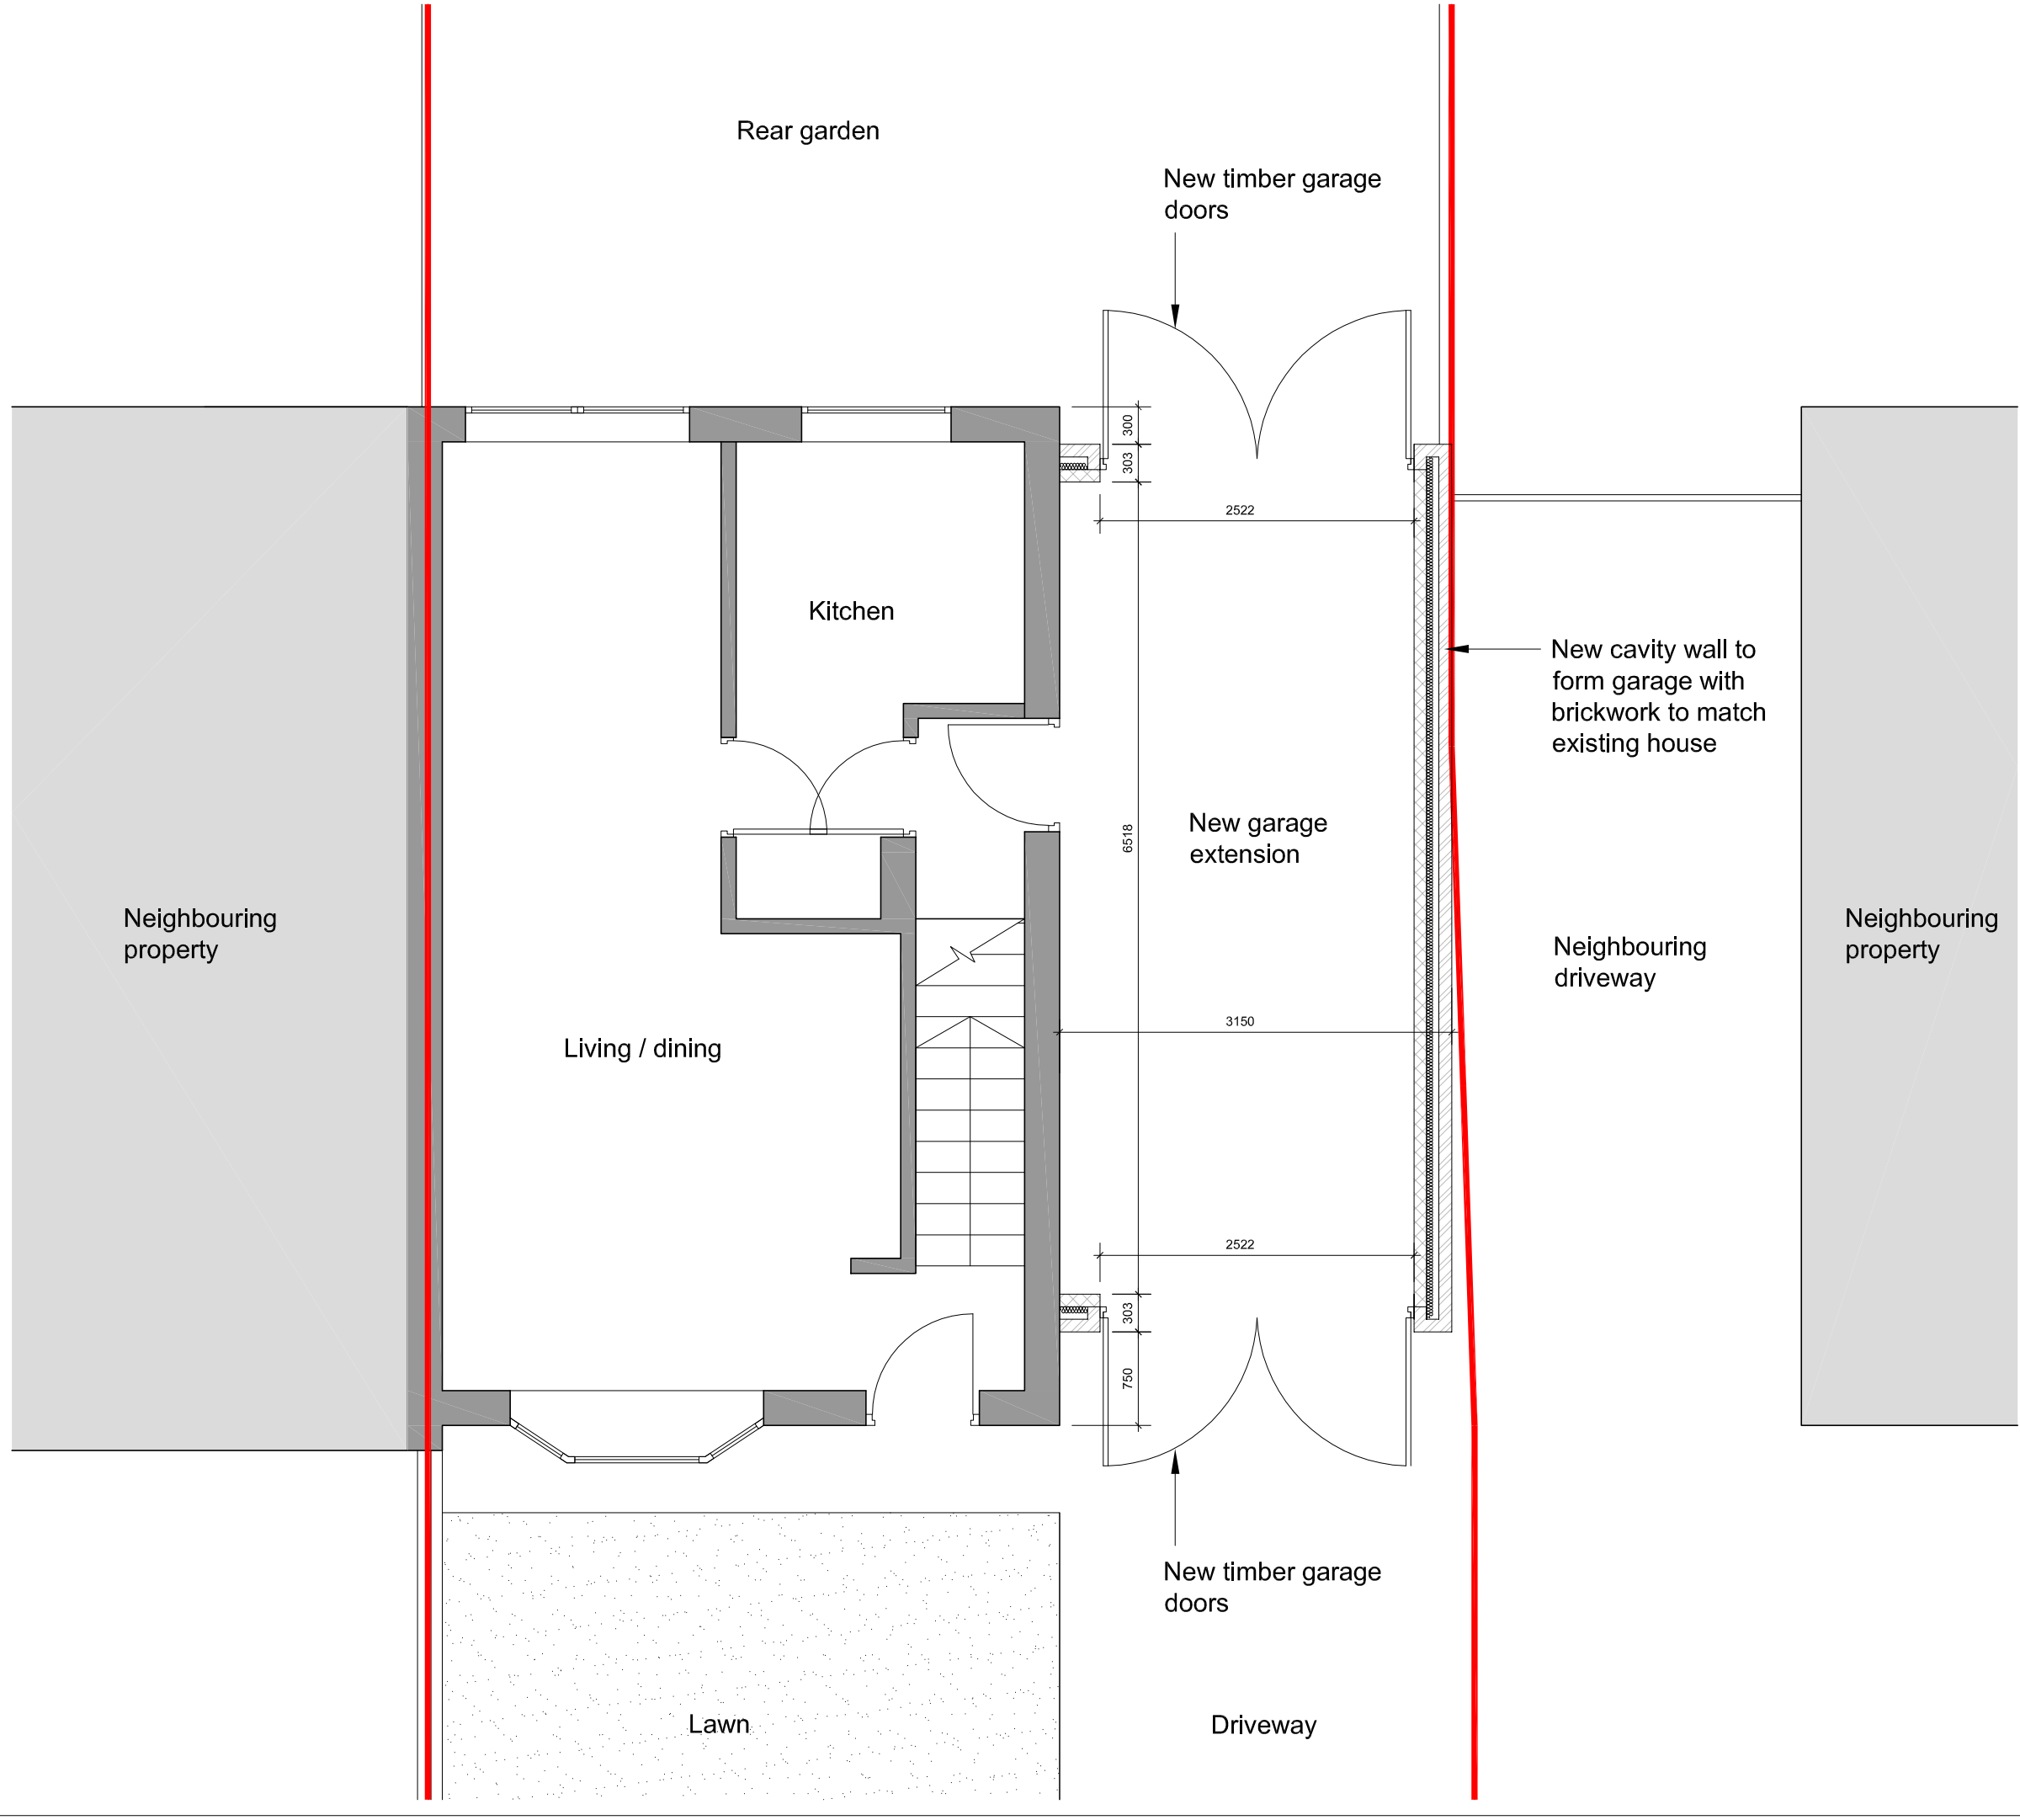

23.02.13 Length of garage increased JE

Drawing Status: PLANNING

Drawing Title: Proposed Ground Floor Plan

Scale: 1:75 @ A3

Project: 18 Hartwell Close
Garage Extension

Date: 23.02.13 Drawn: JE

Drawing No: HAR/PL/104 Rev: 01

[artform] architects
www.artformarchitects.com
info@artformarchitects.com