

Foodstore Ashton Old Road Elevation

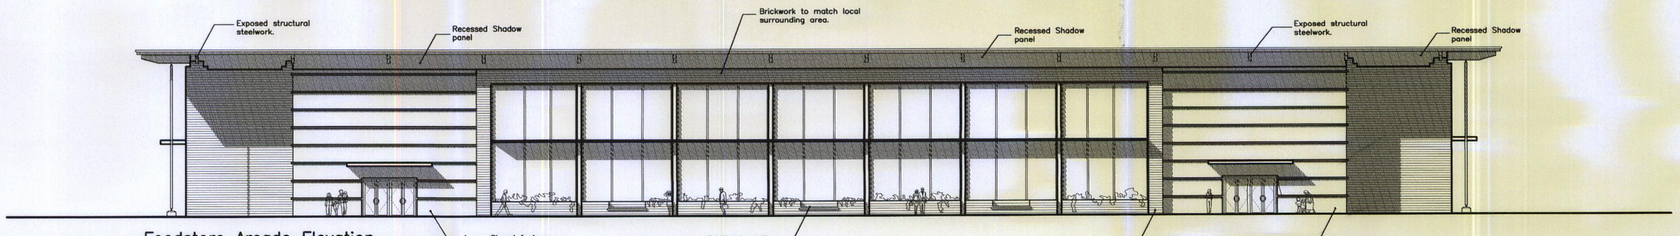

Foodstore Arcade Elevation

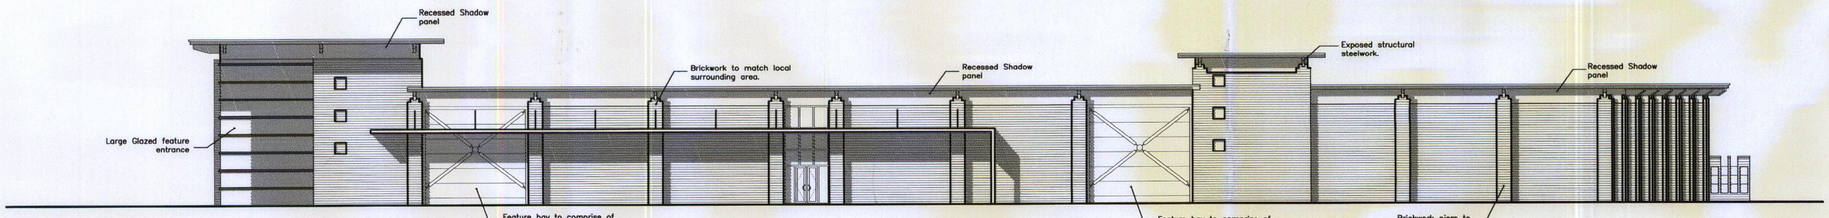

Foodstore Rear Car Park Elevation

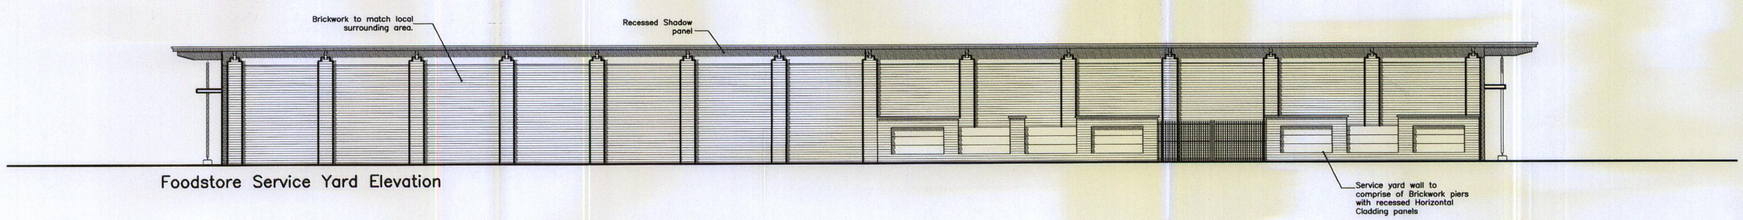

Foodstore Service Yard Elevation

© WCEC ARCHITECTS – DISCLAIMER:

This drawing is copyright and shall not be reproduced nor used for any other purpose without the written permission of the Architects. This drawing must be read in conjunction with all other related drawings and documentation. It is the contractors responsibility to ensure full compliance with the Building Regulations. Do not scale from this drawing, use figured dimensions only. It is the contractors responsibility to check and verify all dimensions on site. Any discrepancies to be reported immediately.
IF IN DOUBT ASK.
Materials not in conformity with relevant British or European Standards/Codes of practice or materials known to be deleterious to health & safety must not be used or specified on this project.

XREF'S IN THIS DRAWING

No. | Date

CLIENT
DRANSFIELD PROPERTIES LIMITED

PROJECT
NEW DISTRICT CENTRE HIGHER OPENSHAW

TITLE
FOODSTORE ELEVATIONS

DRAWING STATUS
PLANNING

DRAWN	ZS	CHECKED
SCALE	1:200	
DATE		

CARRWOOD COURT
CARRWOOD ROAD
SHEEPBRIDGE
CHESTERFIELD
S41 9QB
T: 01246 260261
F: 01246 260736
E: email@wcec.co.uk
www.wcec.co.uk

WCEC ARCHITECTS

JOB NO.	DRAWING NUMBER	REV
02-027	PL-09	

PLANNING
ACKD
REPLIED
REGD. 02 FEB 2010