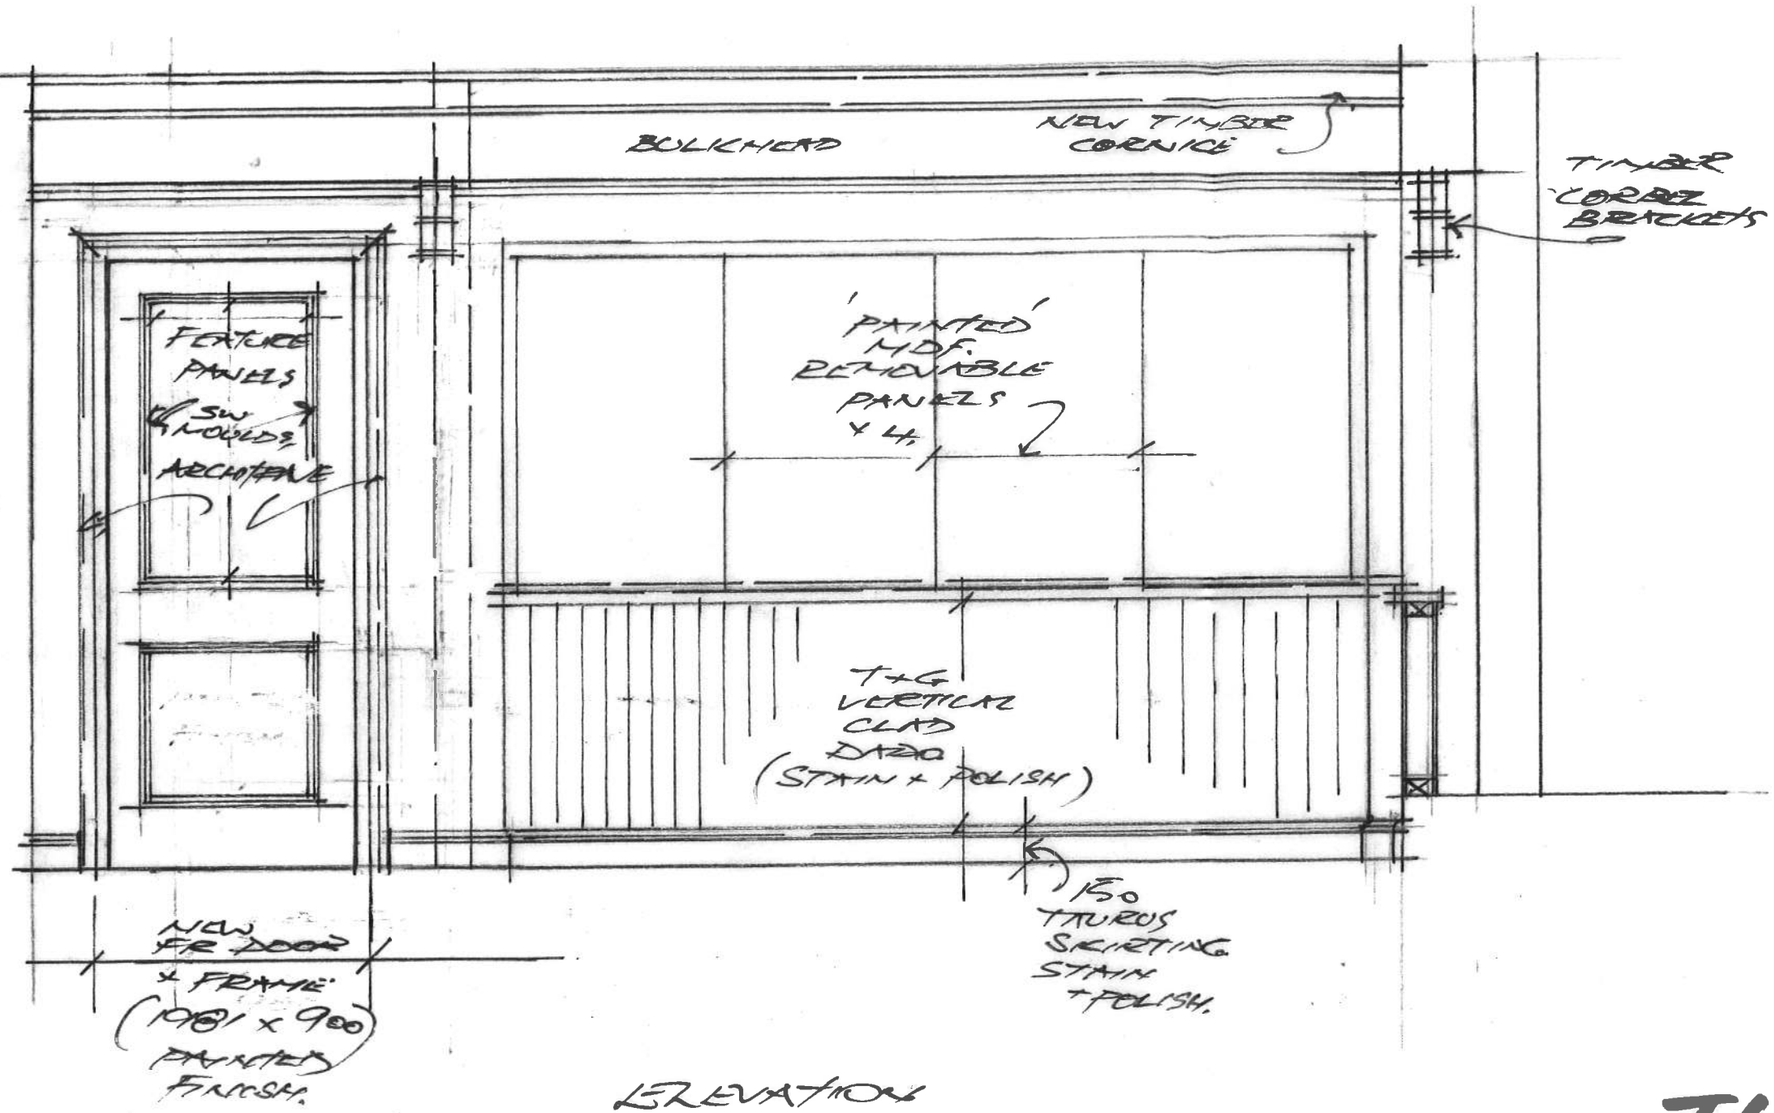


ELEVATION

THE RED LION WITHINGTON

PROPOSED CARVERY INSTALL. (2)

Scale 1:20

EXISTING WINDOW RETAINED

SIGN WRITTEN BLACK BOARD

EXISTING STEP UP TO CATERING KITCHEN.

100

3025.
(25 mm CLEARANCE)

1000

NEW PR DOOR. 1981 x 900.

CARVERY DECK 1
1500 x 700.

CARVERY DECK 2
1500 x 700.

HW CAPPING

BULKHEAD

REMOVABLE PANELS x 4

EQ.

EQ.

SITE DIM.
APPROX 1.600 ?

2800

100

100

800

SEE ELEVATION

EXISTING STEP up.

SITE DIM.

400.

1600

350.

FORM BULKHEAD WITH STUD & PLASTERBOARD

REMOVABLE PANELS x 4

FX 100 x 63 REBATED FRAME TO RETAIN PANELS

2000.

REMOVABLE PANELS x 4

200 x 32 mm HW CAPPING

T+G BOARDS

700 WIDE CARVERY DECK.

HEIGH TO BE CONFIRMED.

700

1000

100.

THE RED LION WITHINGTON

PROPOSED CARVERY INSTALLATION (1)

Scale 1:20