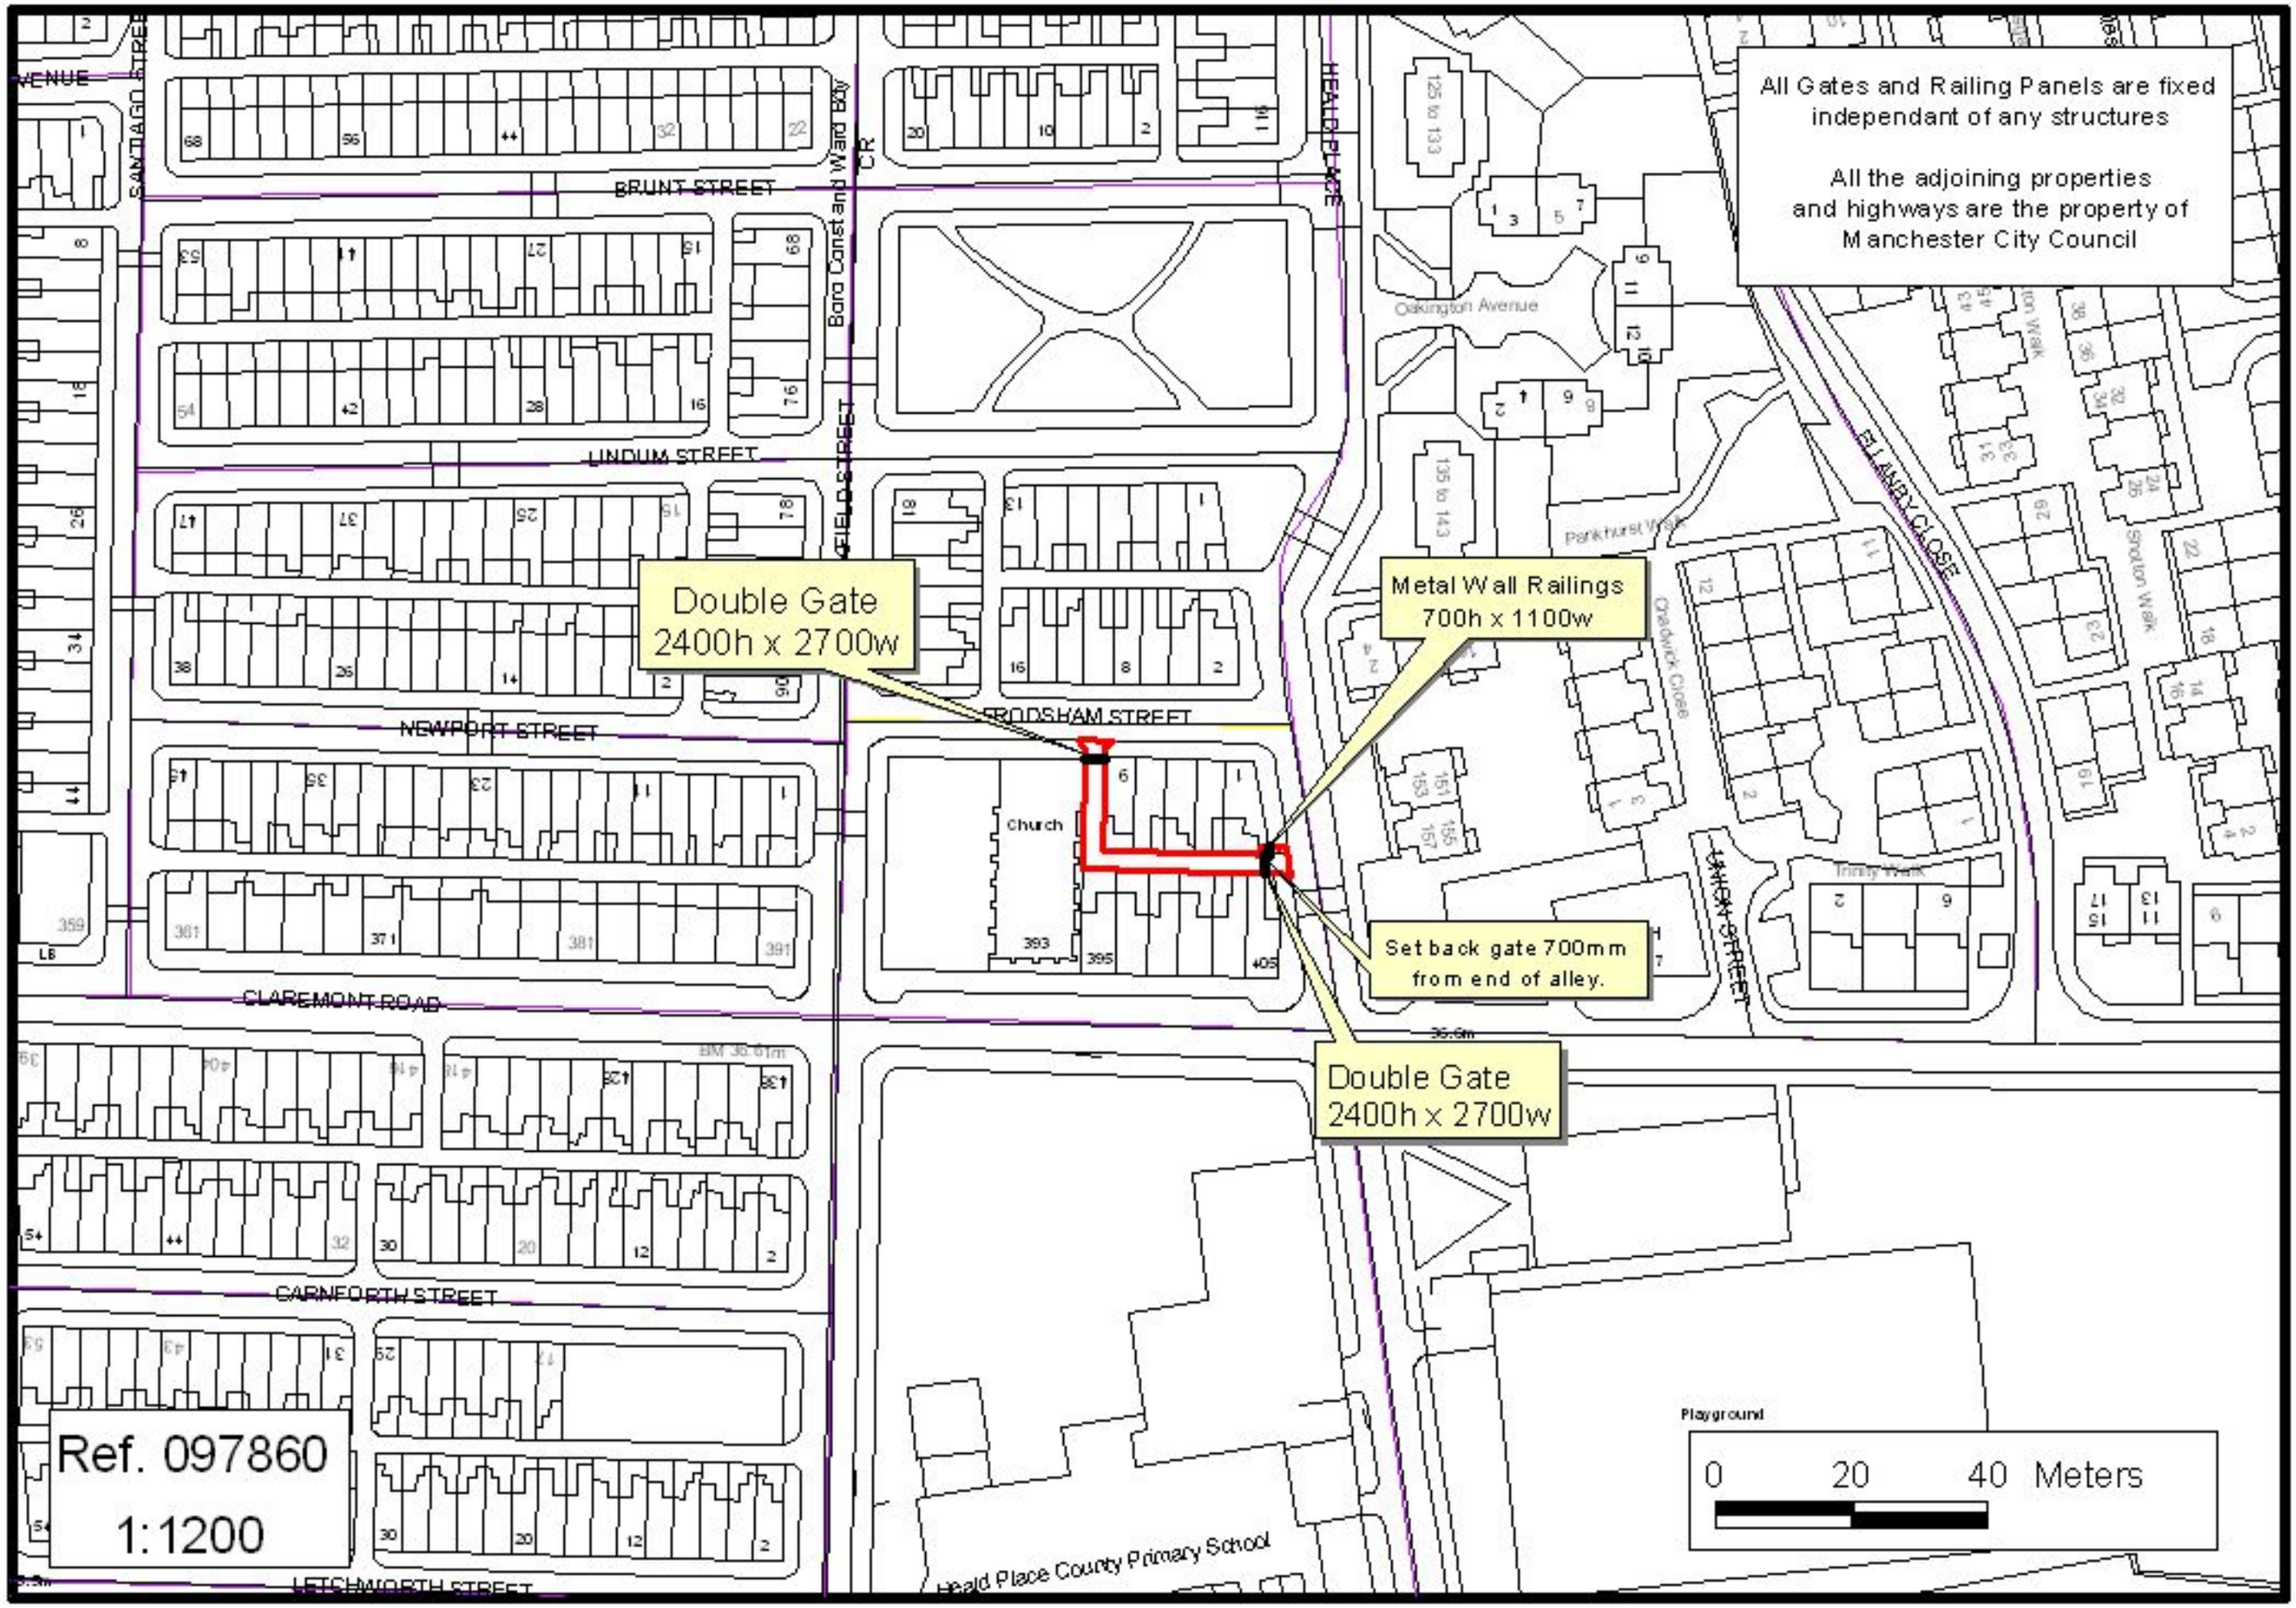
All Gates and Railing Panels are fixed independant of any structures
All the adjoining properties and highways are the property of Manchester City Council
Double Gate 2400h x 2700w
Metal Wall Railings 700h x 1100w
Set back gate 700mm from end of alley.
Double Gate 2400h x 2700w
Church
Playground
0 20 40 Meters
Ref. 097860
1:1200
BRUNT STREET
LINDUM STREET
NEWPORT STREET
FRODSHAM STREET
CLAREMONT ROAD
CARNFORTH STREET
LETCHWORTH STREET
SANTIAGO STREET
Boro Const and Ward Bdy
HEALD PLACE
Oakington Avenue
Pankhurst Walk
Chadwick Close
ELLANBY CLOSE
Shotton Walk
Trinity Walk
Heald Place County Primary School