




SIDE ELEVATION

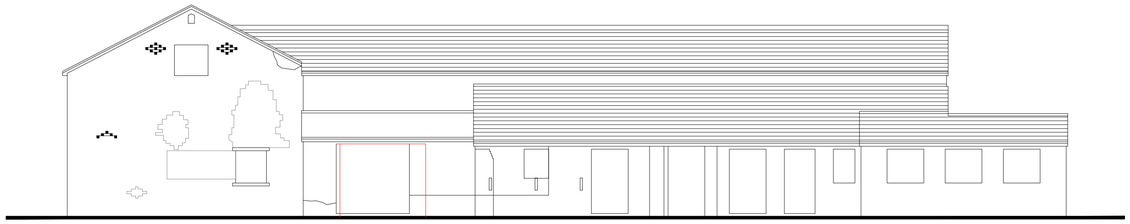


REAR ELEVATION

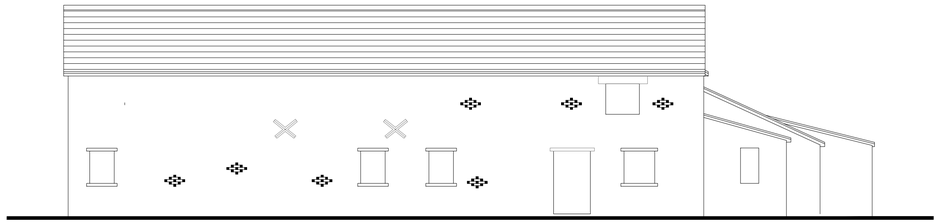


SIDE ELEVATION

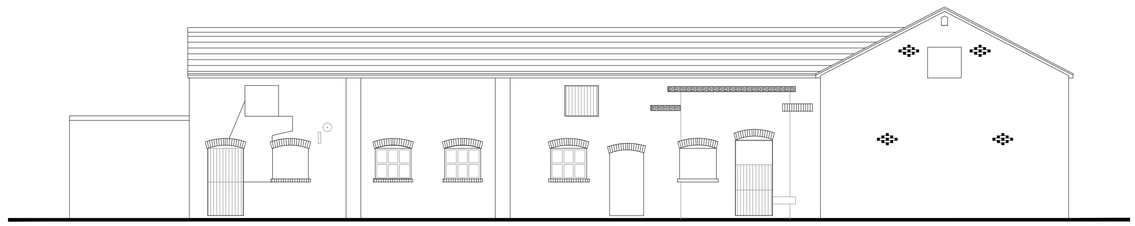

STREET ELEVATION

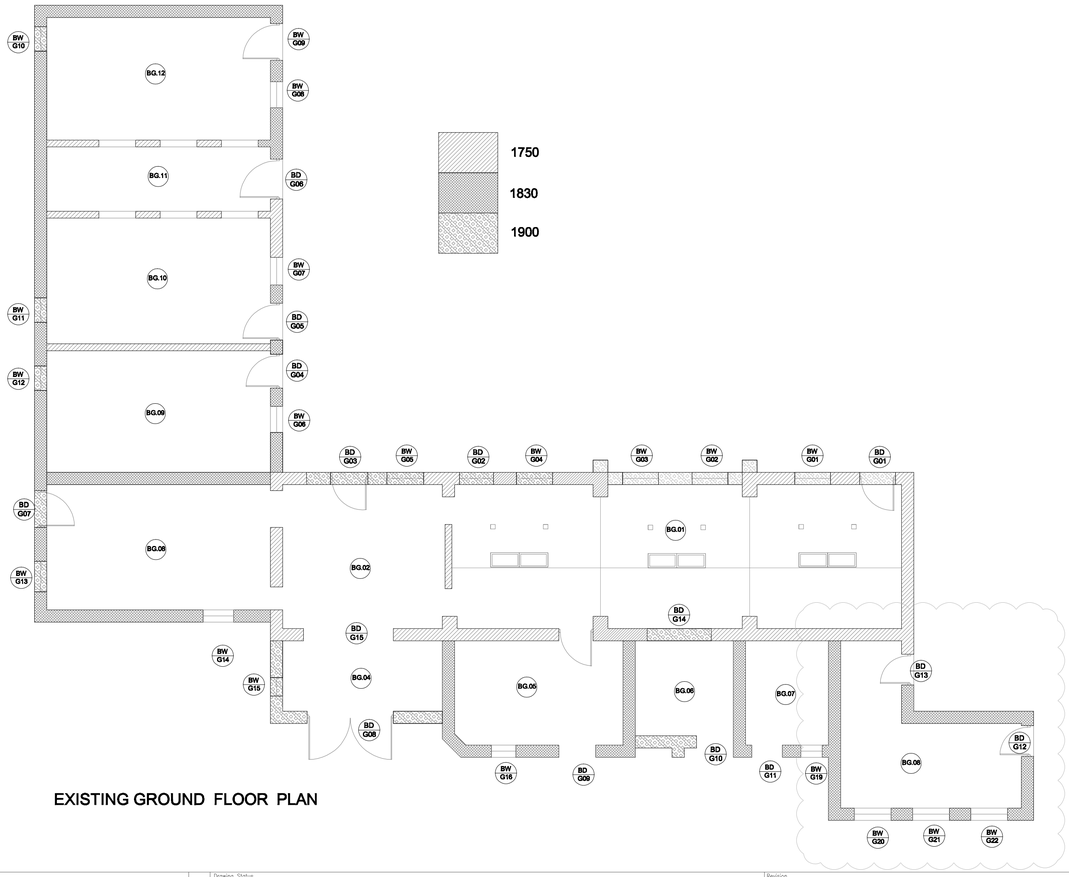

EXISTING GROUND FLOOR PLAN

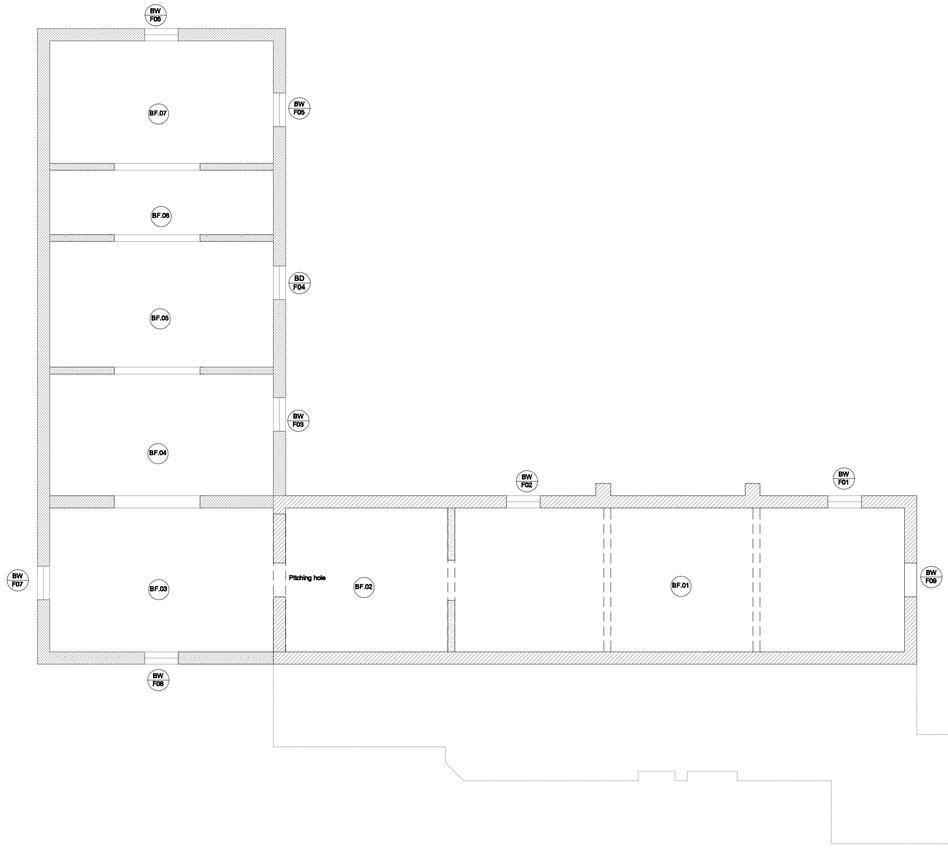

EXISTING FIRST FLOOR PLAN

All levels and dimensions must be checked on site by contractor prior to commencement of works. Any variations must be reported to Philip Millson Architecture.

All information hereon in is the copyright of Philip Millson Architecture Limited. Copying in full or in part is forbidden without the written permission from Philip Millson Architecture Limited.

Drawing Status: Approval ☐ Tender ☐ Construction ☐ Information ☐ Preliminary ☐ As Built ☐

Revision

Client

Scale (M)
1:50 8m
1:20 3.2m

alo associates

pma Philip Millson Architecture

Architecture / Interior Design / Planning / Project Management / Surveying / Sustainability / Conservation

Philip Millson Architecture Limited, Hyde Park House, Cartwright Street, Newton, Hyde, Cheshire, SK14 4EH also in Christchurch, New Zealand
T: +44(0)161 367 2320 F: +(0)161 367 7322 W: philipmillsonarchitecture.co.uk E: info@philipmillsonarchitecture.co.uk
Registered in Cardiff No 2170580

Project Title: Project NEWALL GREEN FARM
Drawing Number: 1548_P_102
Drawing Title: BLOCK B EXISTING PLANS AND ELEVATIONS
Revision: A
Drawn: ER
Checked:
Date: MAY 2012
Scale: 1:100@A1