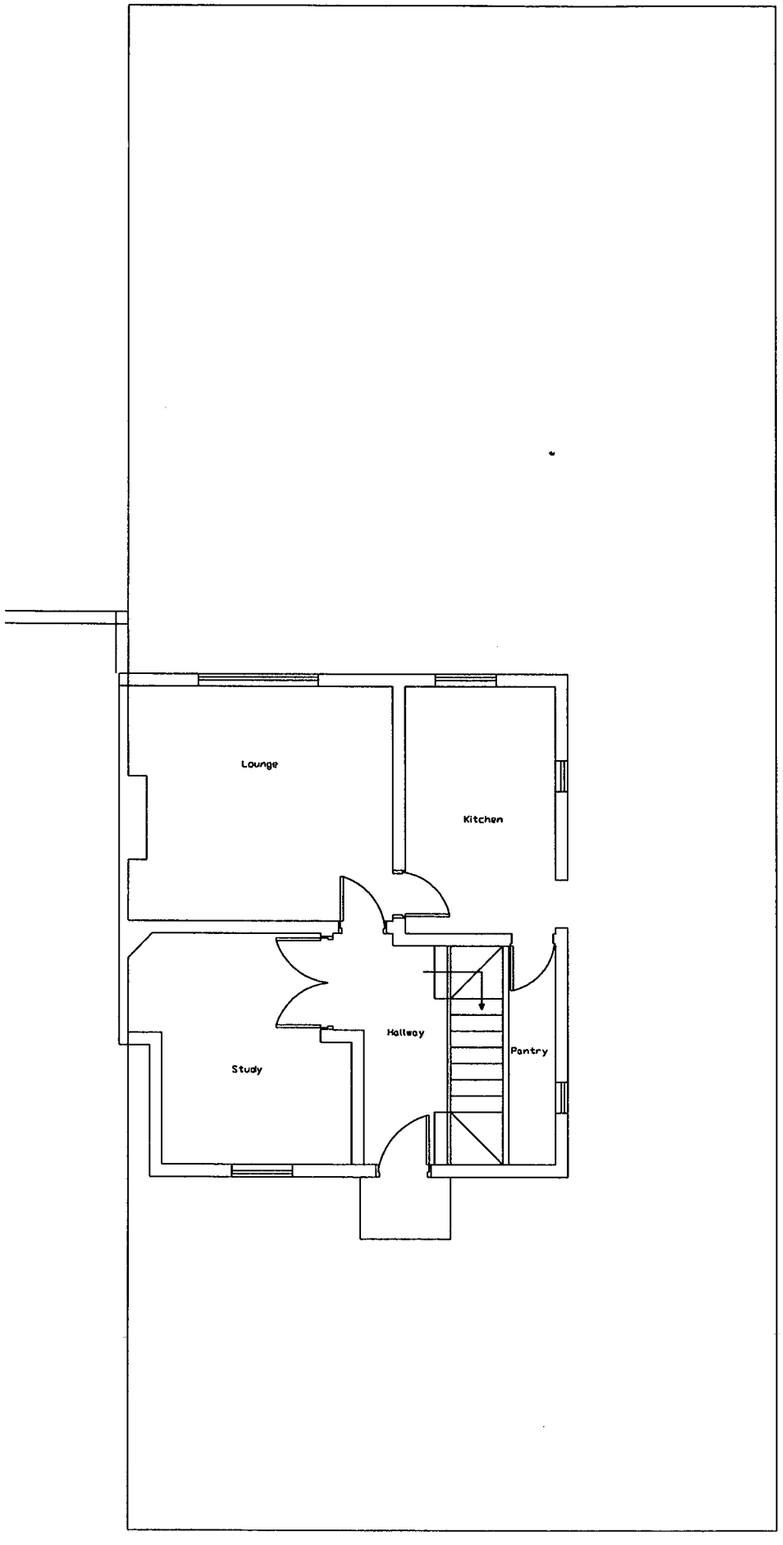

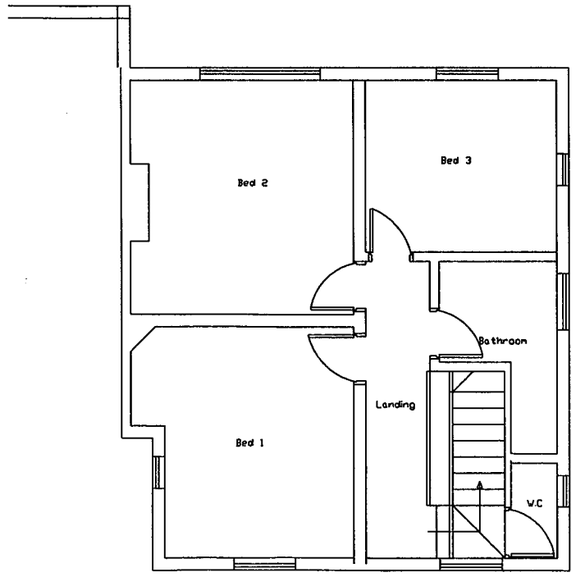

Note: Do Not scale From This Drawing

It is the contractors responsibility to check all dimensions on site.

Notes/Ammendments

PLANNING AND BUILDING CONTROL
03 NOV 2011

Client Project:
Mr & Mrs Rehman

Location
204 Fog Lane
Didsbury
Manchester
M20 6FB

Drawing Title
Ground And 1st Floor plan
Existing

Scale@A3
1:100

Status
PL

DWG No
2

Rev

B.D.S.UK
Building Design Solutions (UK) Ltd
66 Seymour Grove
Old Trafford
Manchester M16 0LN
Tel: 0161 956 2252 Fax: 0161 956 2262

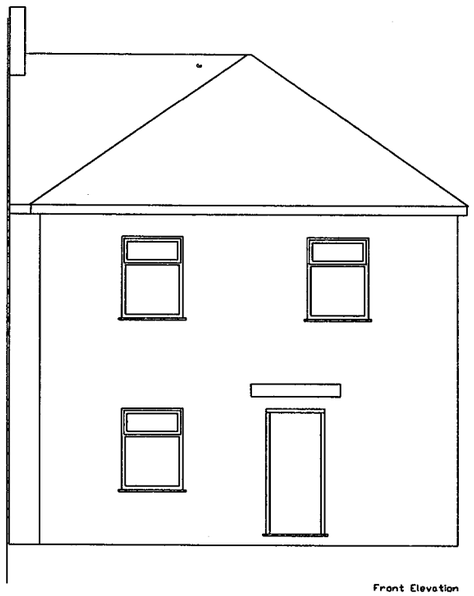

Front Elevation

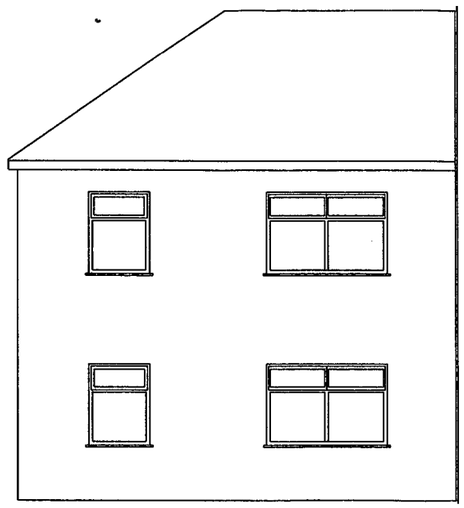

Rear Elevation

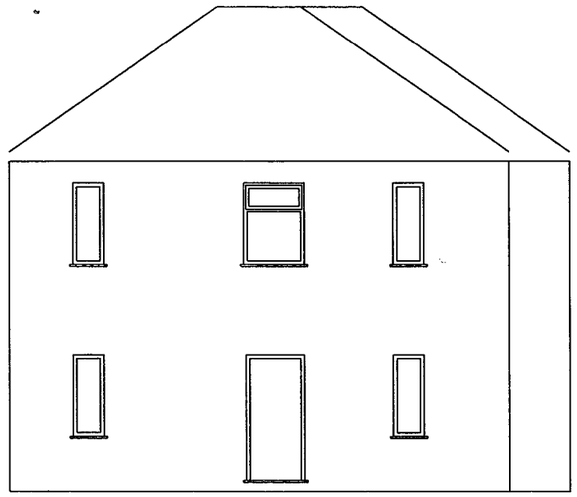

Side Elevation

Note: Do Not scale From This Drawin

It is the contractors responsibility to check all dimensions onsite.

Notes/Ammendments

PLANNING AND
BUILDING CONTROL

0 3 NOV 2011

Client Project:
Mr & Mrs Rehman

Location
204 Fog Lane
Didsbury
Manchester
M20 6FB

Drawing Title
Elevations Existing

Scale@A3
1:100

Status
PL

DWG No
3

Rev

B.D.S.UK

Building Design Solutions (UK) Ltd

66 Seymour Grove

Old Trafford
Manchester M16 0LN

Tel: 0161 956 2252 Fax: 0161 956 2262