REVISED PLANS

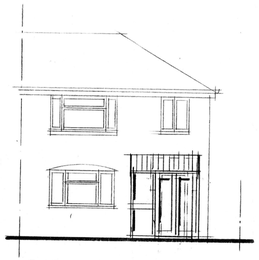

FRONT ELEVATION

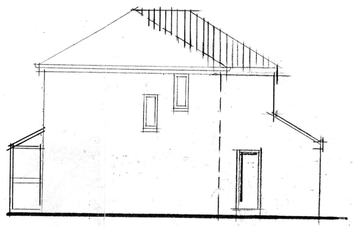

SIDE ELEVATION

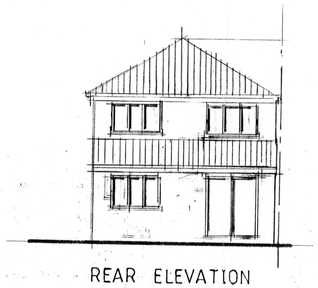

REAR ELEVATION

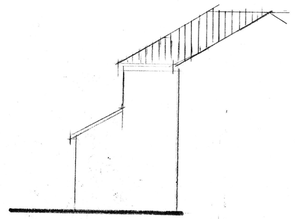

SIDE ELEVATION

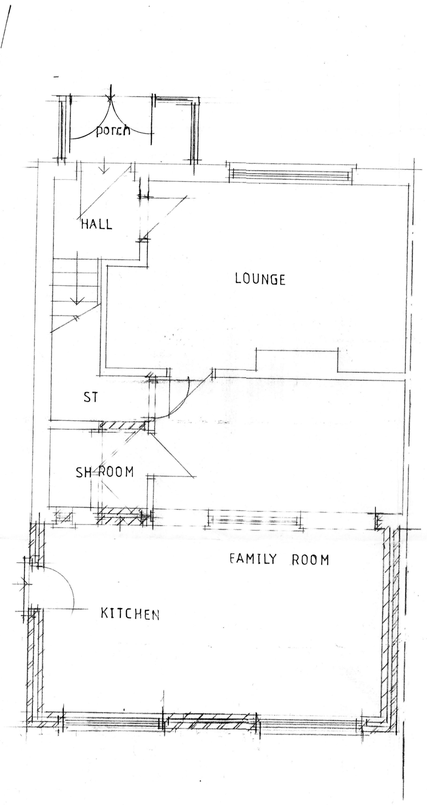

GROUND FLOOR PLAN

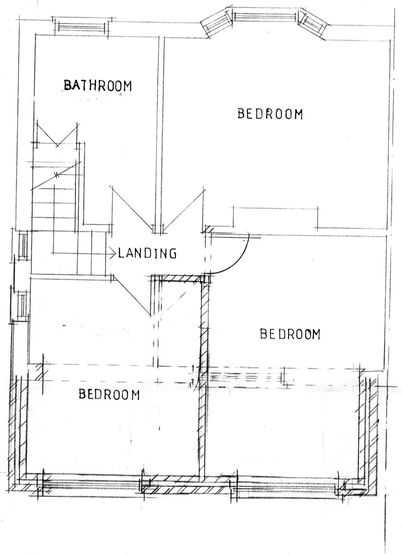

FIRST FLOOR PLAN

This drawing is sole copyright and should not be copied or reproduced without prior consent.
Do not scale off this drawing.
All dimensions are to be checked on site.

NOTES:

REVISION

CLIENT
MR M BUTT
71 SHAWBROOK ROAD
BURNAGE M19 1JF

JOB TITLE
PROPOSED 1 & 2 .STOREY
REAR EXTENSION

DRG. TITLE
PLANS AND ELEVATIONS
AS PROPOSED

HOLBOROW + ORMESHER Limited
architectural & interior design
Station House
Adams Hill
Knutsford
Cheshire WA16 6DN
telephone : 01565 652275
facsimile : 01565 750501

PLANNING AND BUILDING CONTROL
30 APR 2012

ISSUE	ORIGINAL	1	2	3	4	5	6	7
REVISION		A						
DATE		APRIL 11						
DRAWN		DHD						
CHECKED								
APPROVED								

SCALE 1:50 & 1:100 at A1

DRAWING NUMBER 1166/12/02 A

M 534554 R