All dimensions to be checked on site prior to work commencing on site. Any discrepancies must be reported to MR+P

All dimensions to be checked on site prior to work commencing as this property has not been surveyed by MR+P. Any discrepancies must be reported to MR+P

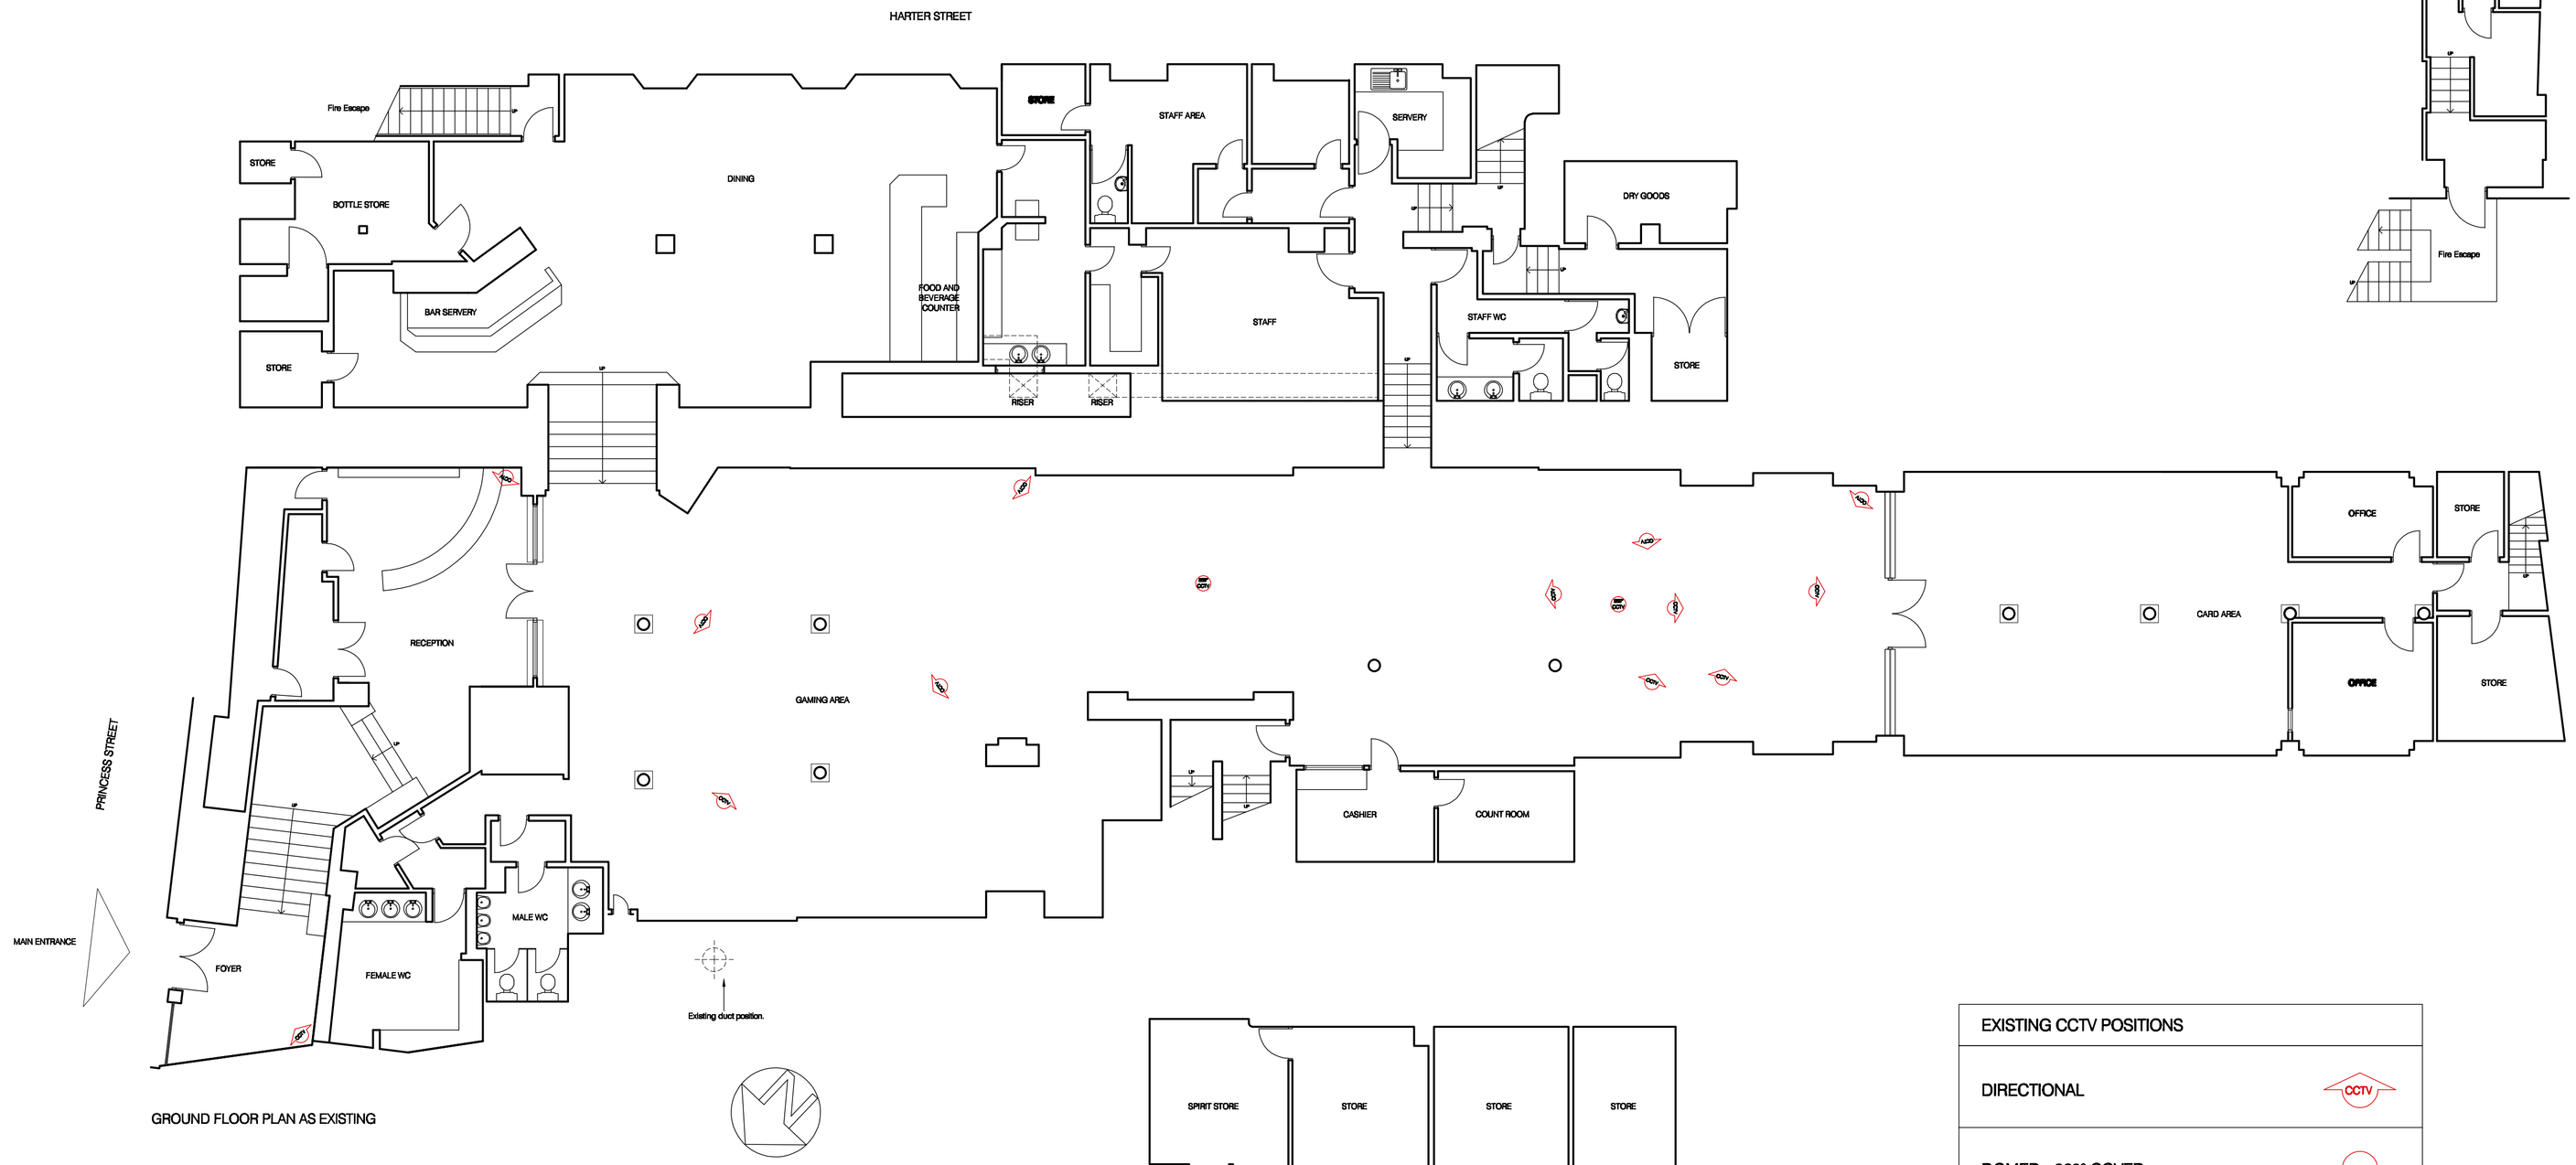

GROUND FLOOR PLAN AS EXISTING

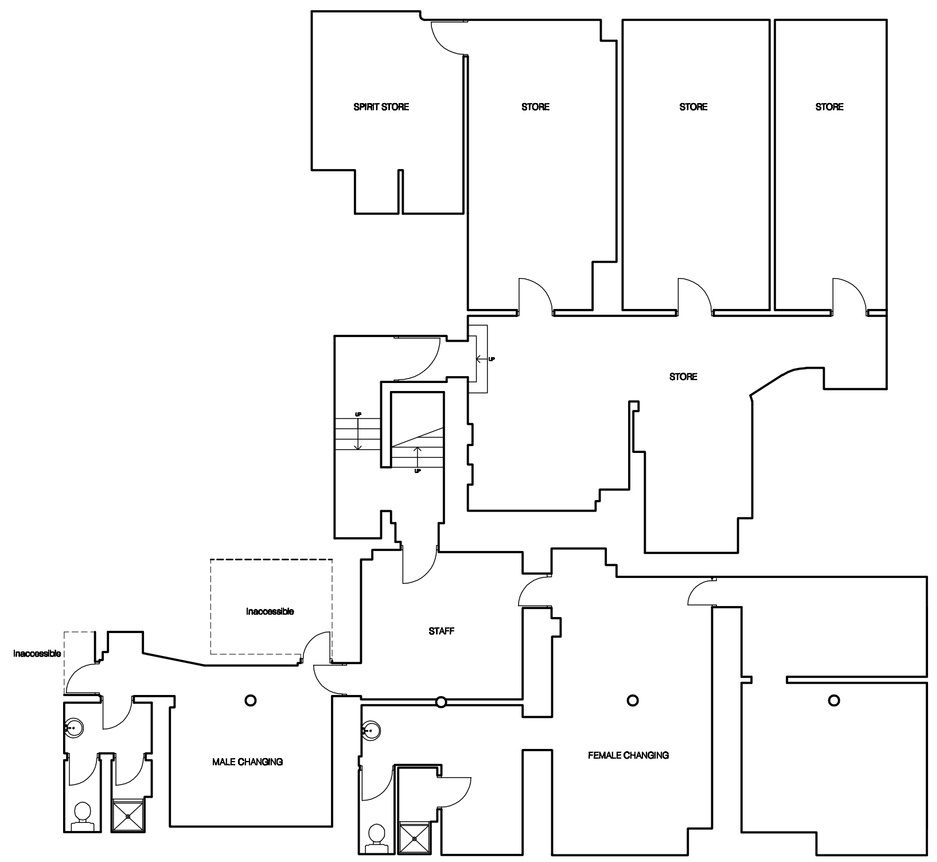

BASEMENT PLAN AS EXISTING

EXISTING CCTV POSITIONS	
DIRECTIONAL	CCTV
DOMED - 360° COVER	CCTV

0 1000 2000 3000 4000 5000

1:100

Rev A - 20.09.12 - CCTV Positions added as requested by Listed Building Officer.

MR+P ARCHITECTS

MELLING RIDGEWAY + PARTNERS LTD
CHARTER HOUSE MOORE STREET
SHEFFIELD S3 7UR
t: (0114) 2723321
f: (0114) 2727395
e: info@mrp-architects.co.uk

PROJECT

GENTING CASINOS LTD
MANCHESTER STRAND
40-44 PRINCESS STREET
MANCHESTER, M1 6DE

TITLE

EXISTING PLANS

Change of use from Casino to Restaurant

DRAWING STATUS

PLANNING DRAWING

DRAWN BY:	DJL
DATE:	JUNE 2012
SCALE:	1:100@A1
DRAWING No.	4677/401A