

Plans prepared for Local Authority approval

All dimensions to be checked on site

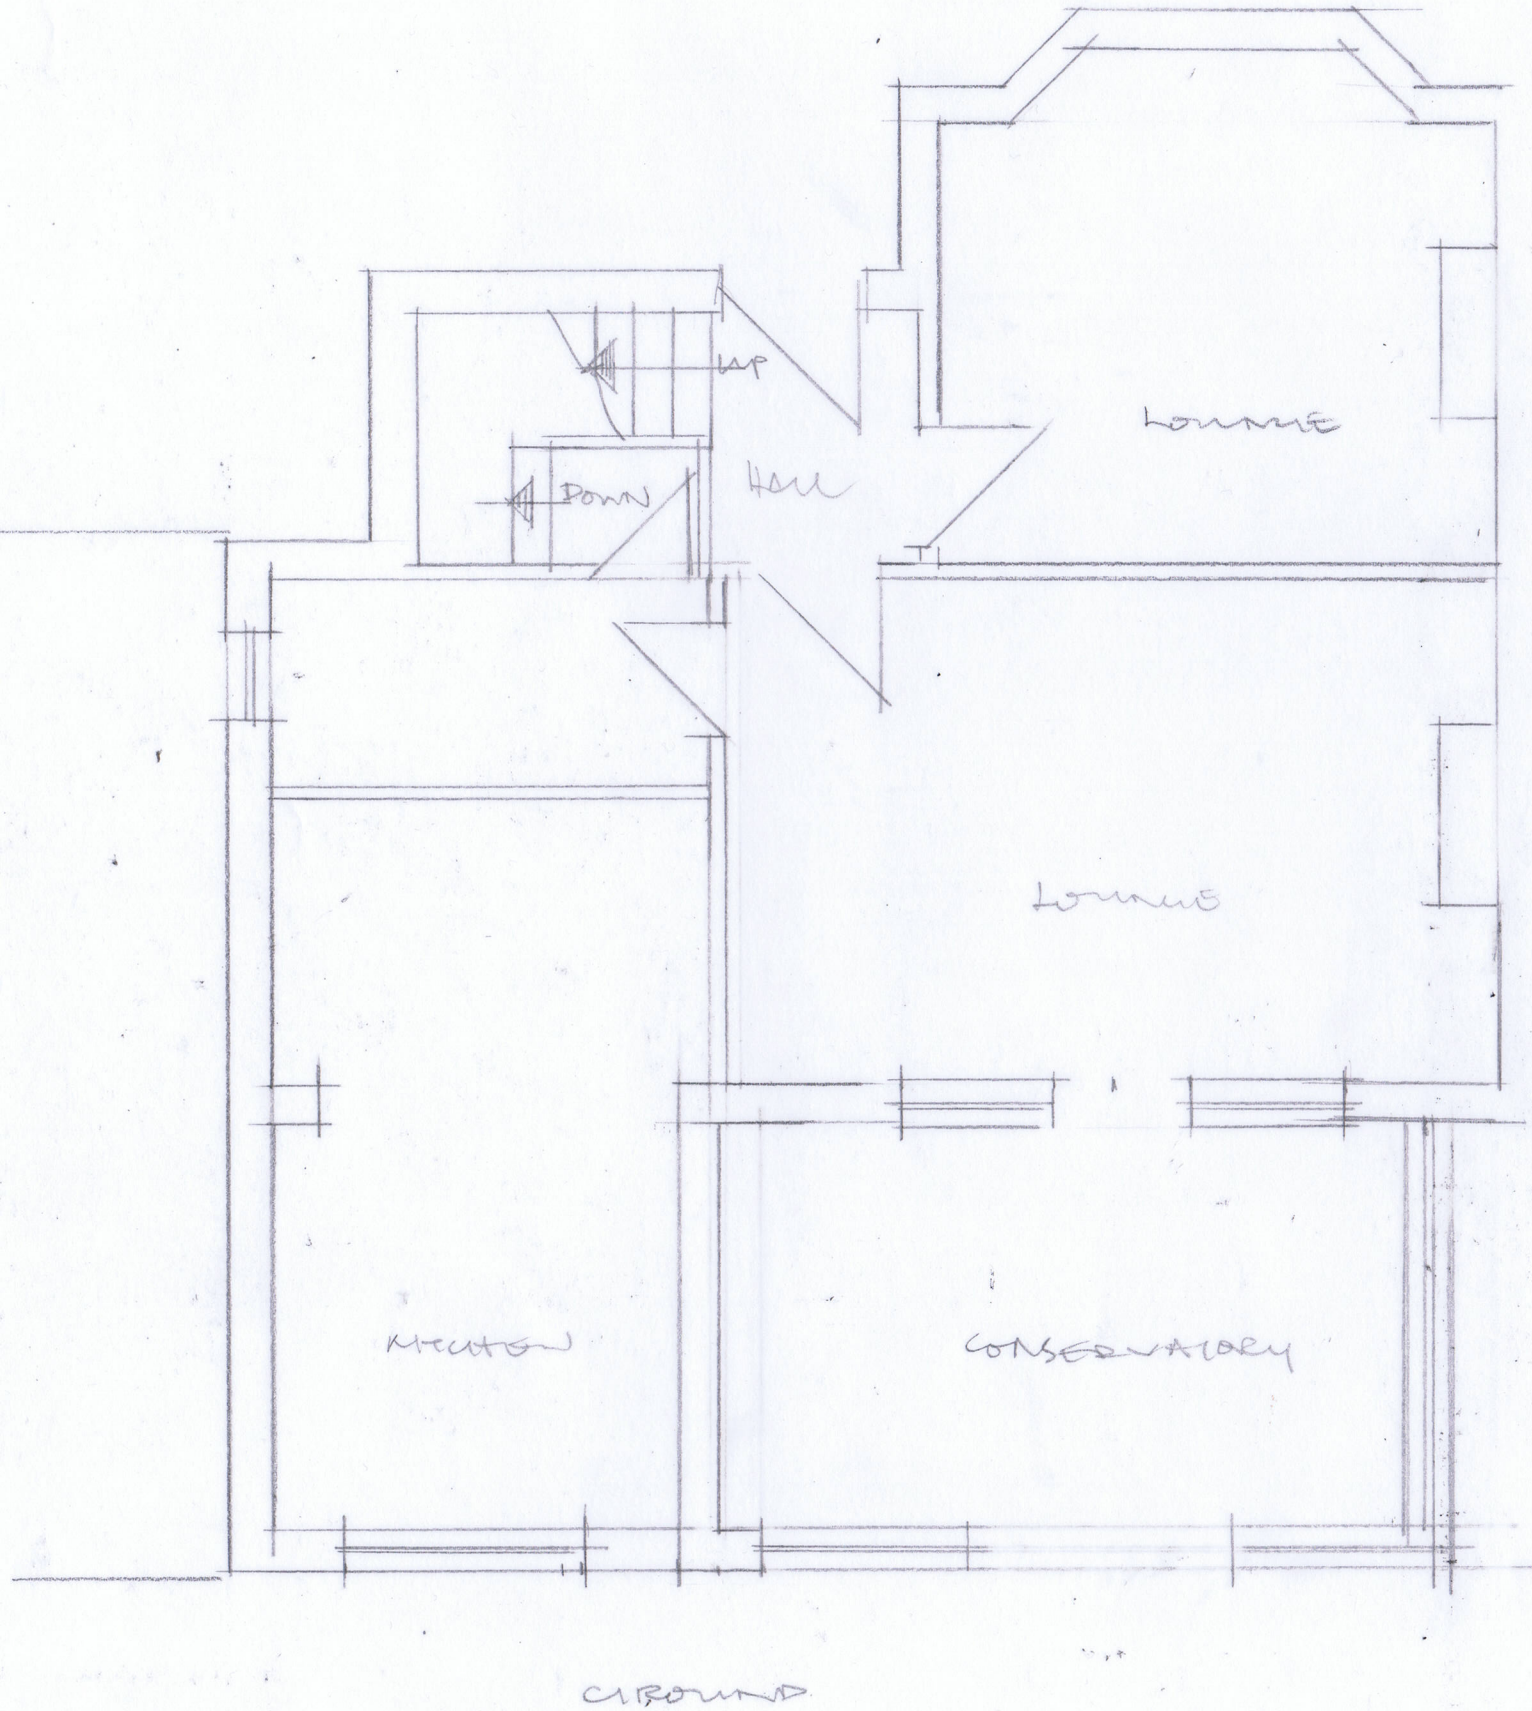

GROUND

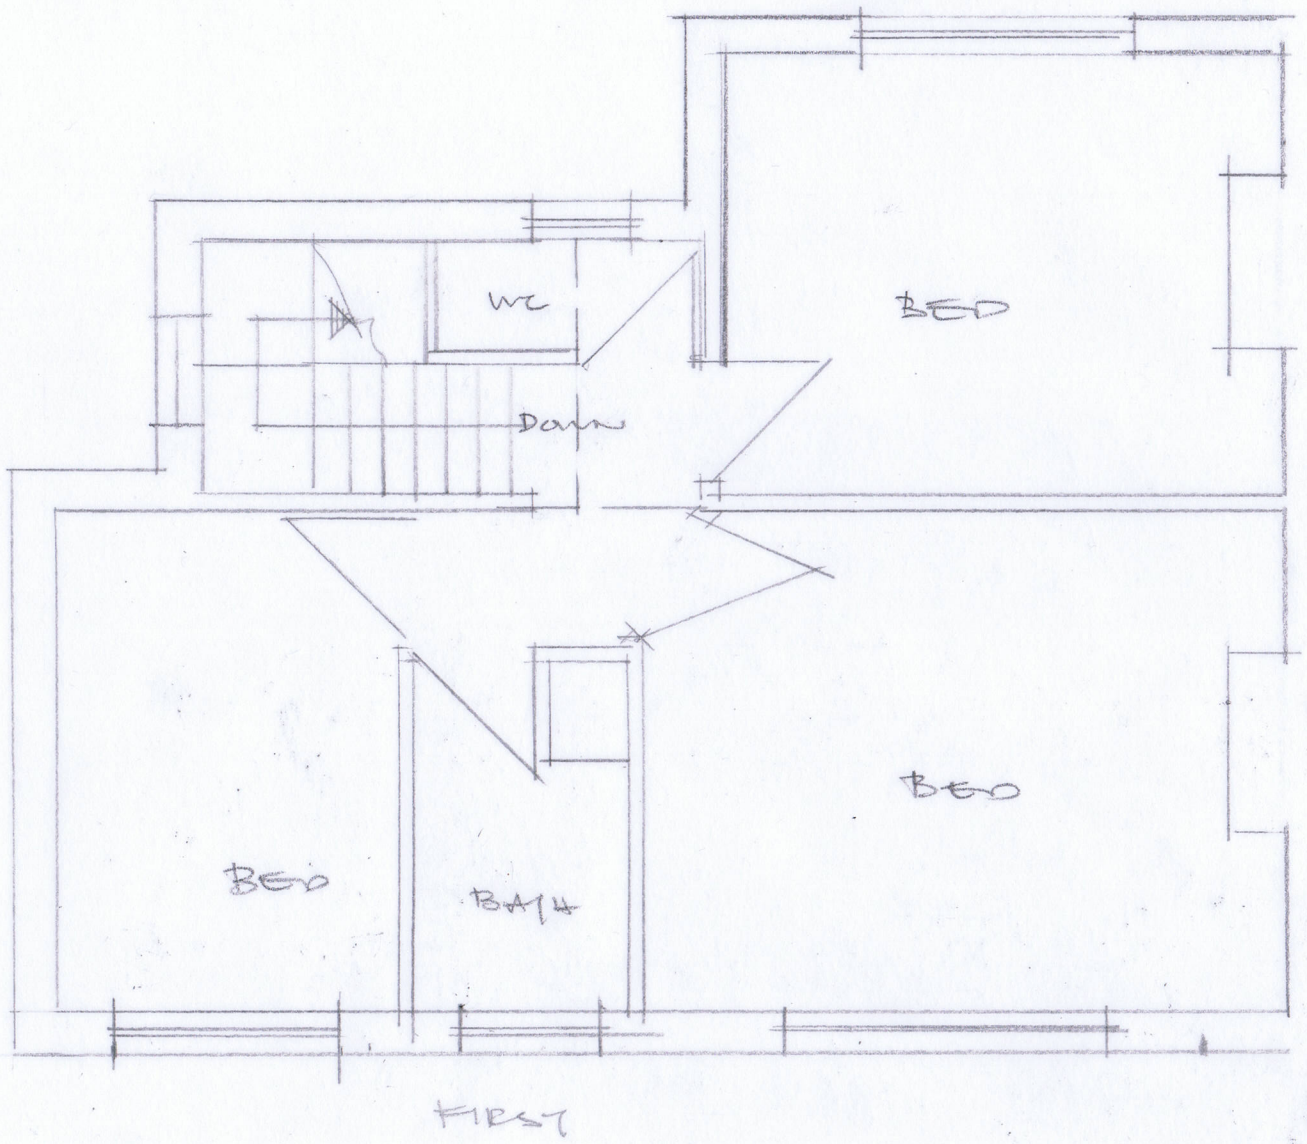

FIRST

Proposed Extension at 89 Dalston Drive

Didsbury M20 5LQ

Existing Plans

Scale 1:50 @A3

Drwg No PA042012/01