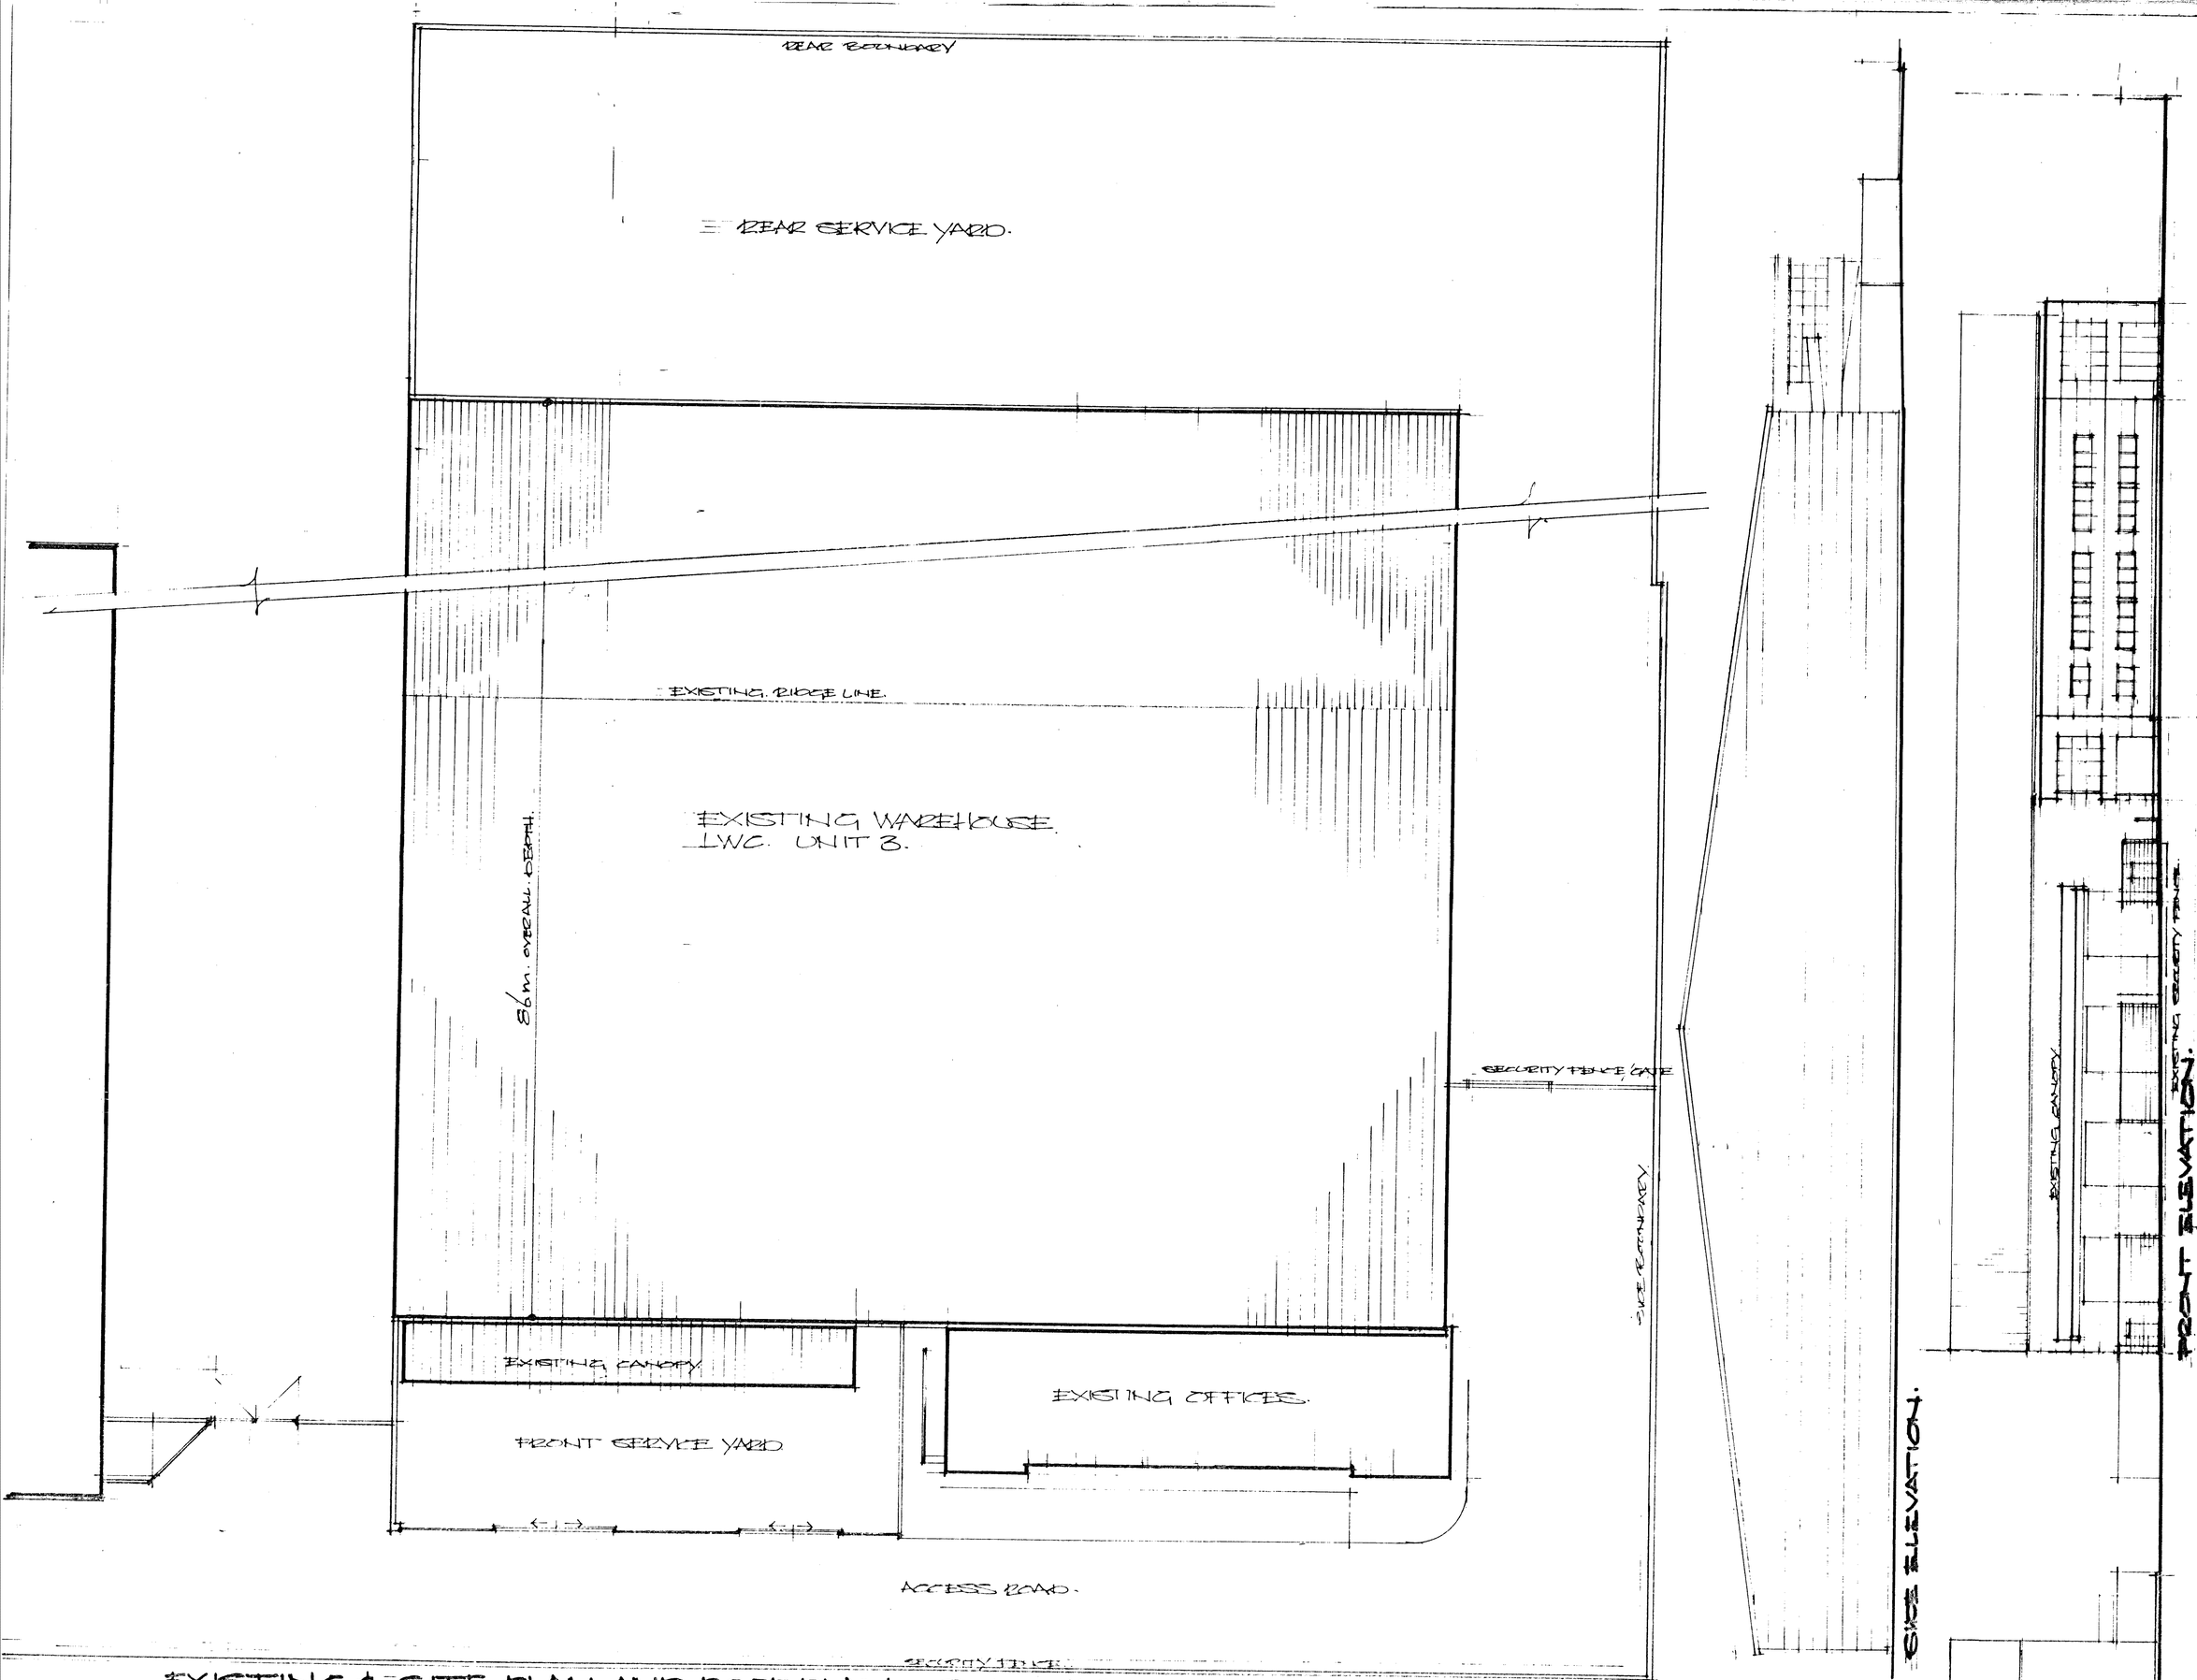

EXISTING & SITE PLAN. AND ROOF PLAN. SCALE 1:200.

GENERAL NOTES

FIGURED DIMENSIONS ARE TO TAK PREFENCE OVER SCALED DIMENSION

ALL DIMENSIONS ARE TO BE CHECKE ON SITE BY THE CONTRACTOR PRIOR TO COMMENCEMENT

ANY DISCREPANCIES TO BE REP TO TYLER DESIGN IMMEDIATELY

WHERE APPLICABLE THIS DRAWING TO BE READ IN CONJUNCTION WITH STRUCTURAL ENGINEERS DWGS SCHEDULE OF WORKS/SPECIFICATIO BILL OF QUANTITIES AND ALL REL DRAWINGS

PLANNING AND BUILDING CONTROL
01 DEC 2011

REV.	DATE.

Tyler
DESIGN

No. 3.HILLS COTTAGES, SKIPPOOL RD.
THORNTON CLEVELEYS. FY5 5
Tel.No. 01253 866559./07834519
Email; dave@tylerdesign.co.uk

CLIENT
LWC

CONTRACT LWC
PROPOSED CANOPY
UNIT 3. STAINBURN
OPENSHAW. MANCHE

TITLE
EXISTING SITE/ROOF PLAN
AND ELEVATIONS

DATE NOV 11 SCALE 1:200

CONTRACT No. LWC 34 DWG. No. 03