Ordnance Survey®

OS Sitemap™

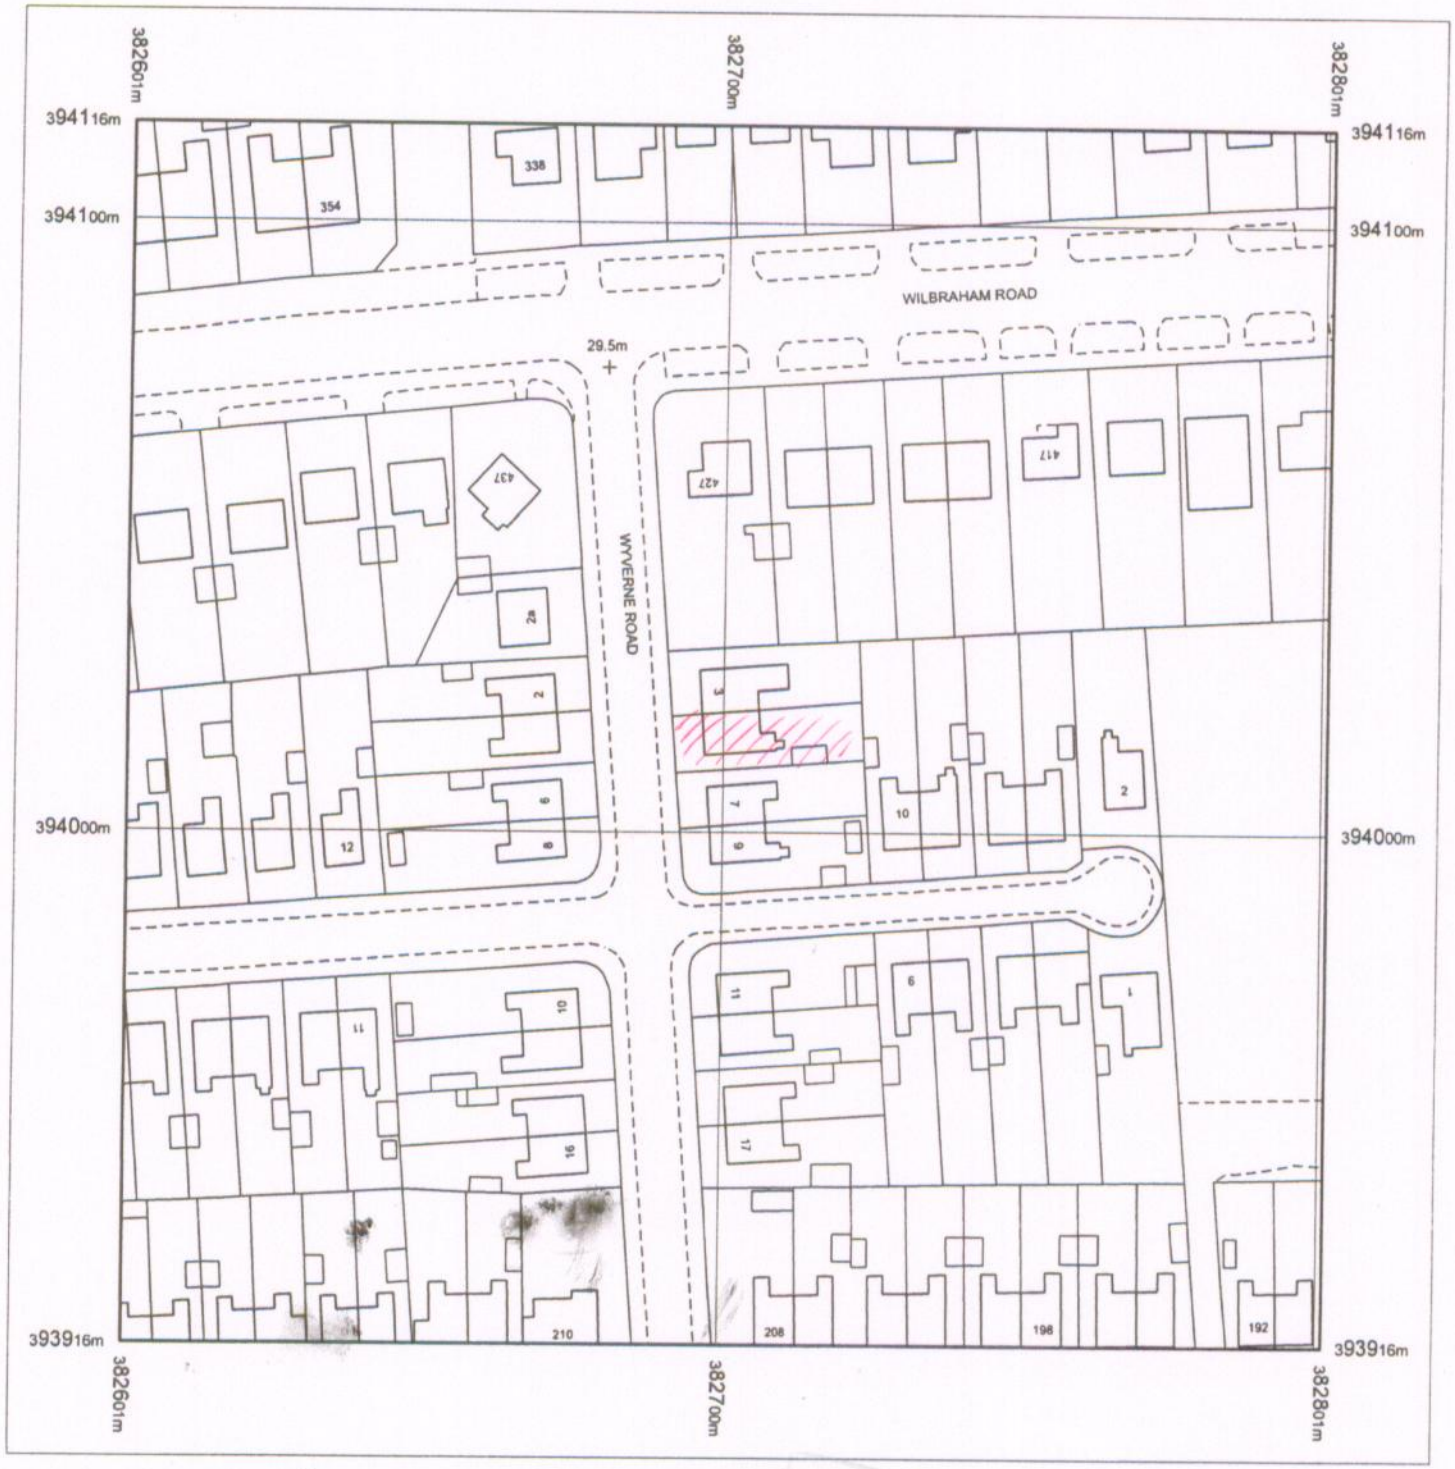

Produced 13.02.2008 from the Ordnance Survey National Geographic Database and incorporating surveyed revision available at this date. © Crown Copyright 2008.

Reproduction in whole or part is prohibited without the prior permission of Ordnance Survey.

Ordnance Survey and the OS Symbol are registered trademarks and OS Sitemap is a trademark of Ordnance Survey, the national mapping agency of Great Britain.

The representation of a road, track or path is no evidence of a right of way.

The representation of features as lines is no evidence of a property boundary.

Metres
0 20 40

Scale 1:1250

Supplied by: Blackwells
Serial number: 00787700
Centre coordinates: 382701 394016

Further information can be found on the OS Sitemap Information leaflet or the Ordnance Survey web site: www.ordnancesurvey.co.uk

PLANNING
ACK'D
REPLIED
RECD 20 JUN 2008

5 Wyverne Road

Chorlton-cum-Hardy

Manchester