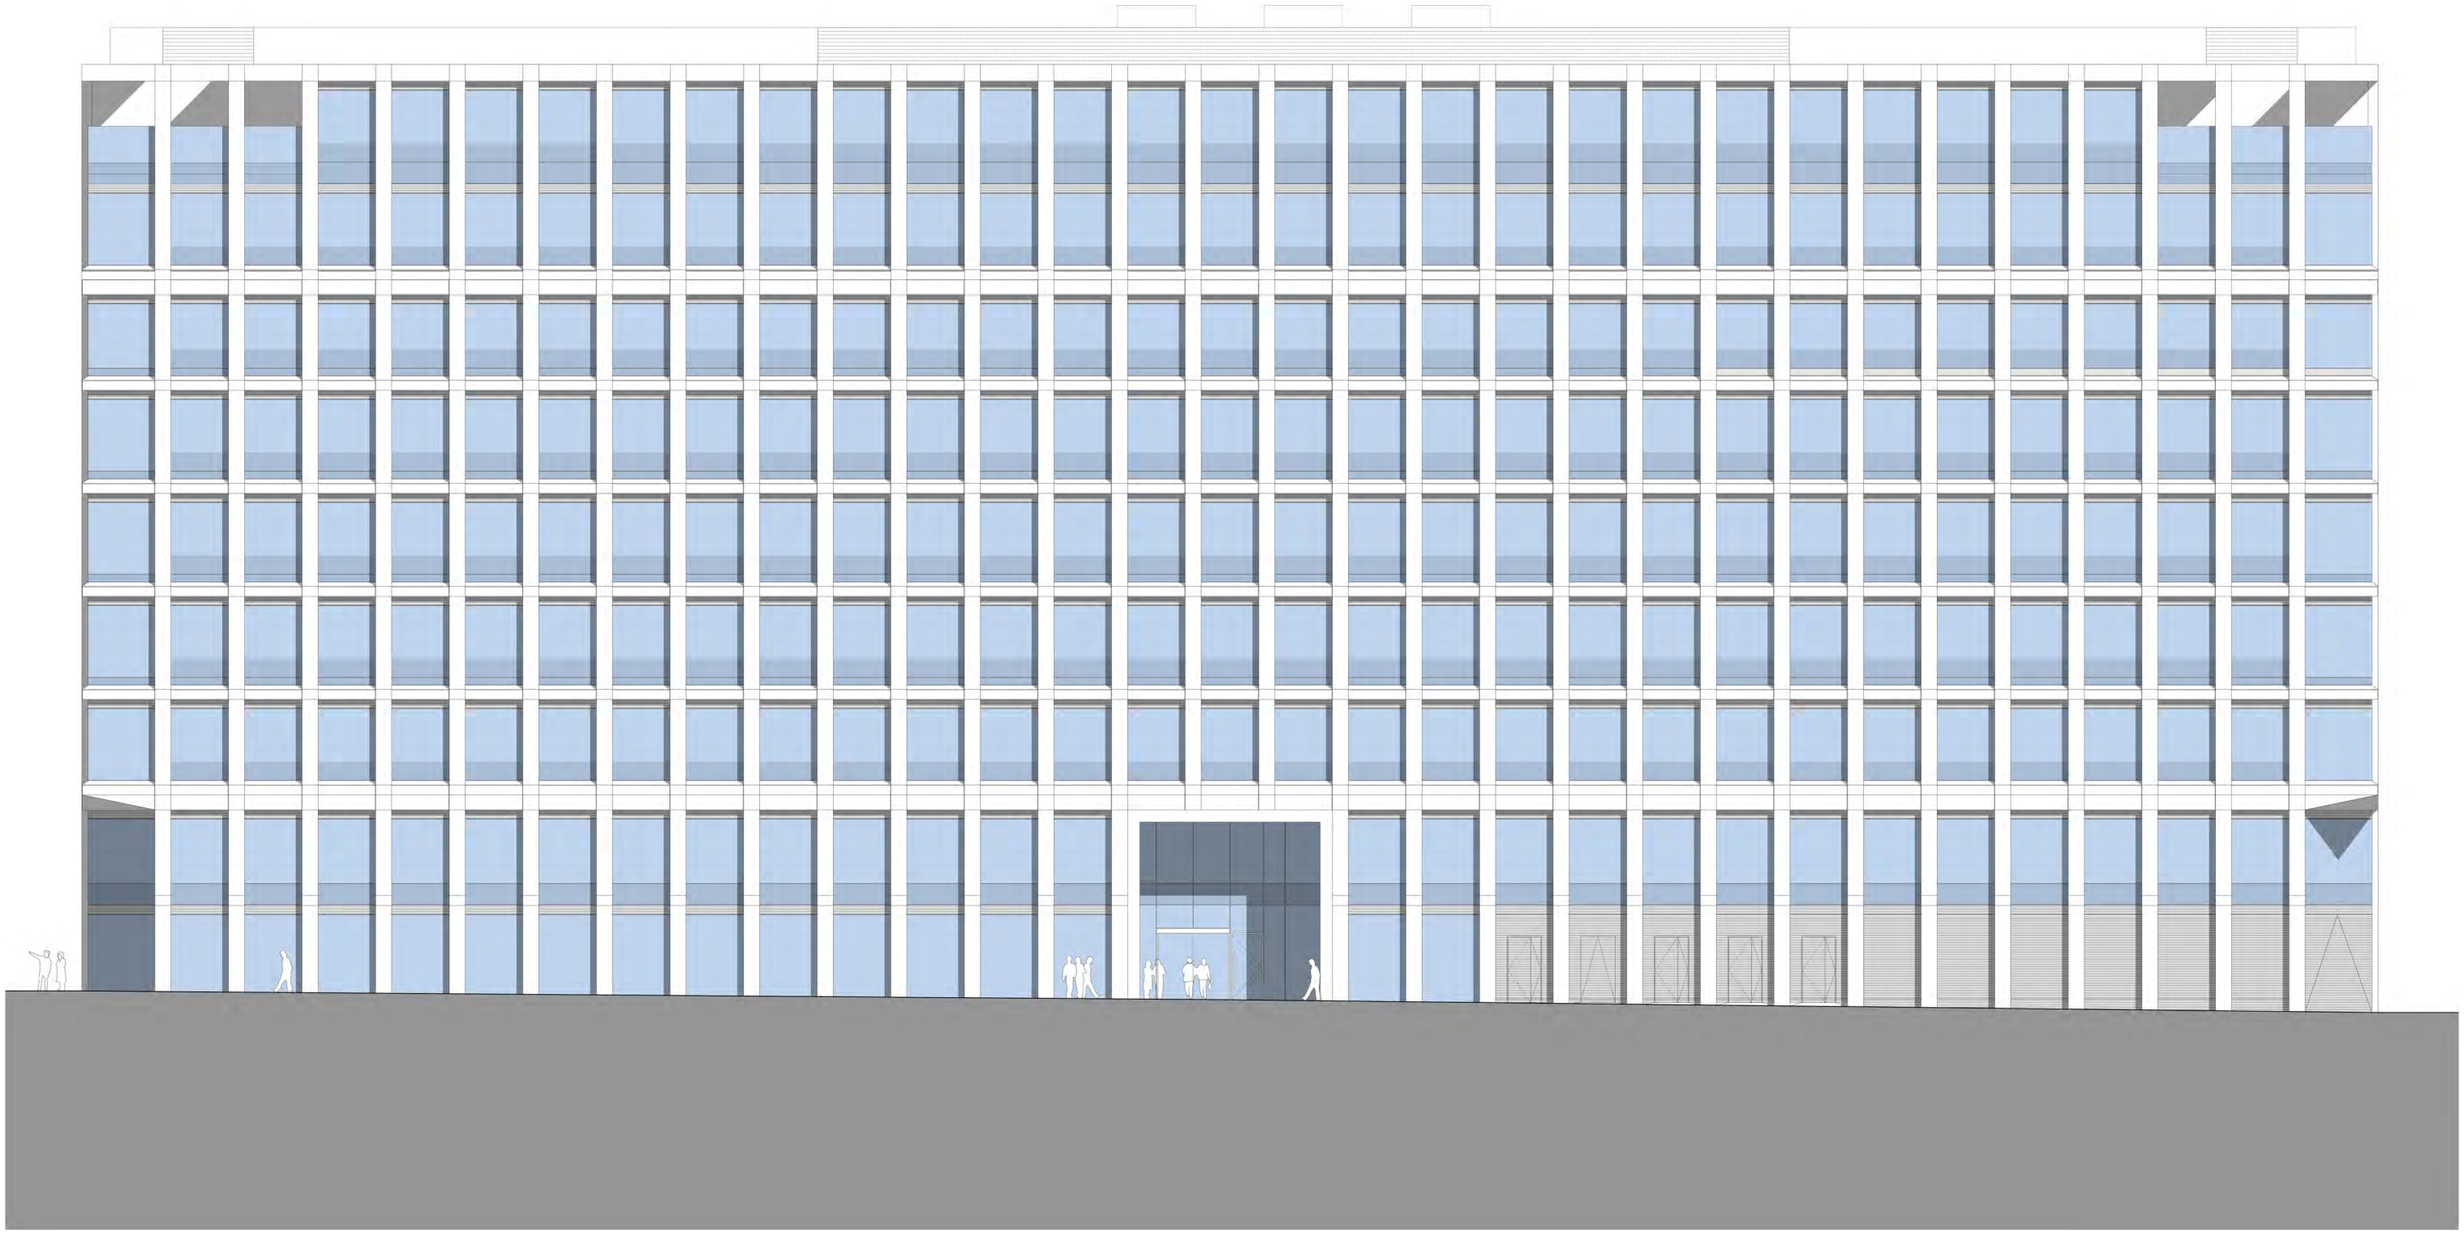

Notes:

Unless indicated, this drawing is for information only.
Do not scale, use figured dimensions only.
All dimensions to be checked on site

0

Drwg. original size: A3

Copyright Cartwright Pickard Architects Ltd.

Revisions:

Date:	Rev:	Note:	Check:

cartwright pickard architects

14 Foundry Street
Round Foundry
Leeds
LS11 5QP

tel 0113 2204050
fax 0113 2204051
e-mail info@cartwrightpickardnorth.co.uk

Project: 652 I PLUS Spinningfields

Drawing Title: North East Elevation

Scale: 1 : 250 @ A3

Drwg. Created: 23.08.2013

Drwg. No:	652-AP-0027
Status:	Planning Application (Not for Construction)
Revision:	