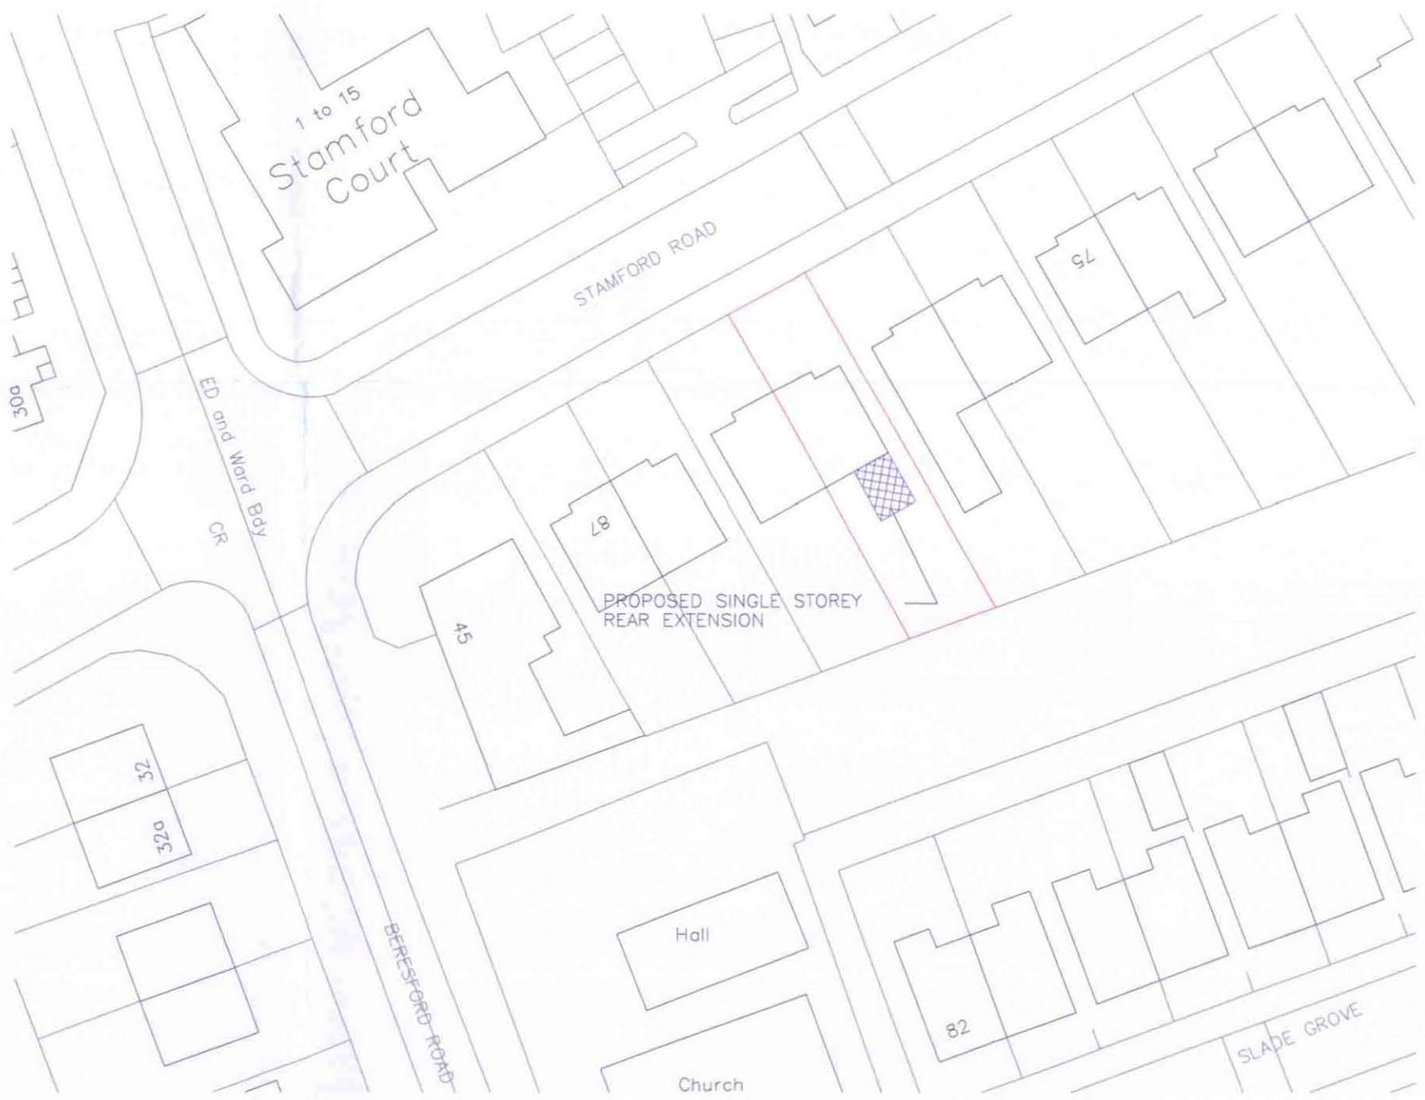


Ordnance Survey (c) Crown Copyright 2013. All rights reserved. Licence number 100020449

Drawing Title:
SITE PLAN

Site Address:
81 STAMFORD ROAD, LONGSIGHT
MANCHESTER M13 0SW

Scale: 1:500 Drwg No. 81SR/SP02

0 10 20 30 40 50
metres

NORTH

PLANNING AND
BUILDING CONTROL
18 APR 2013