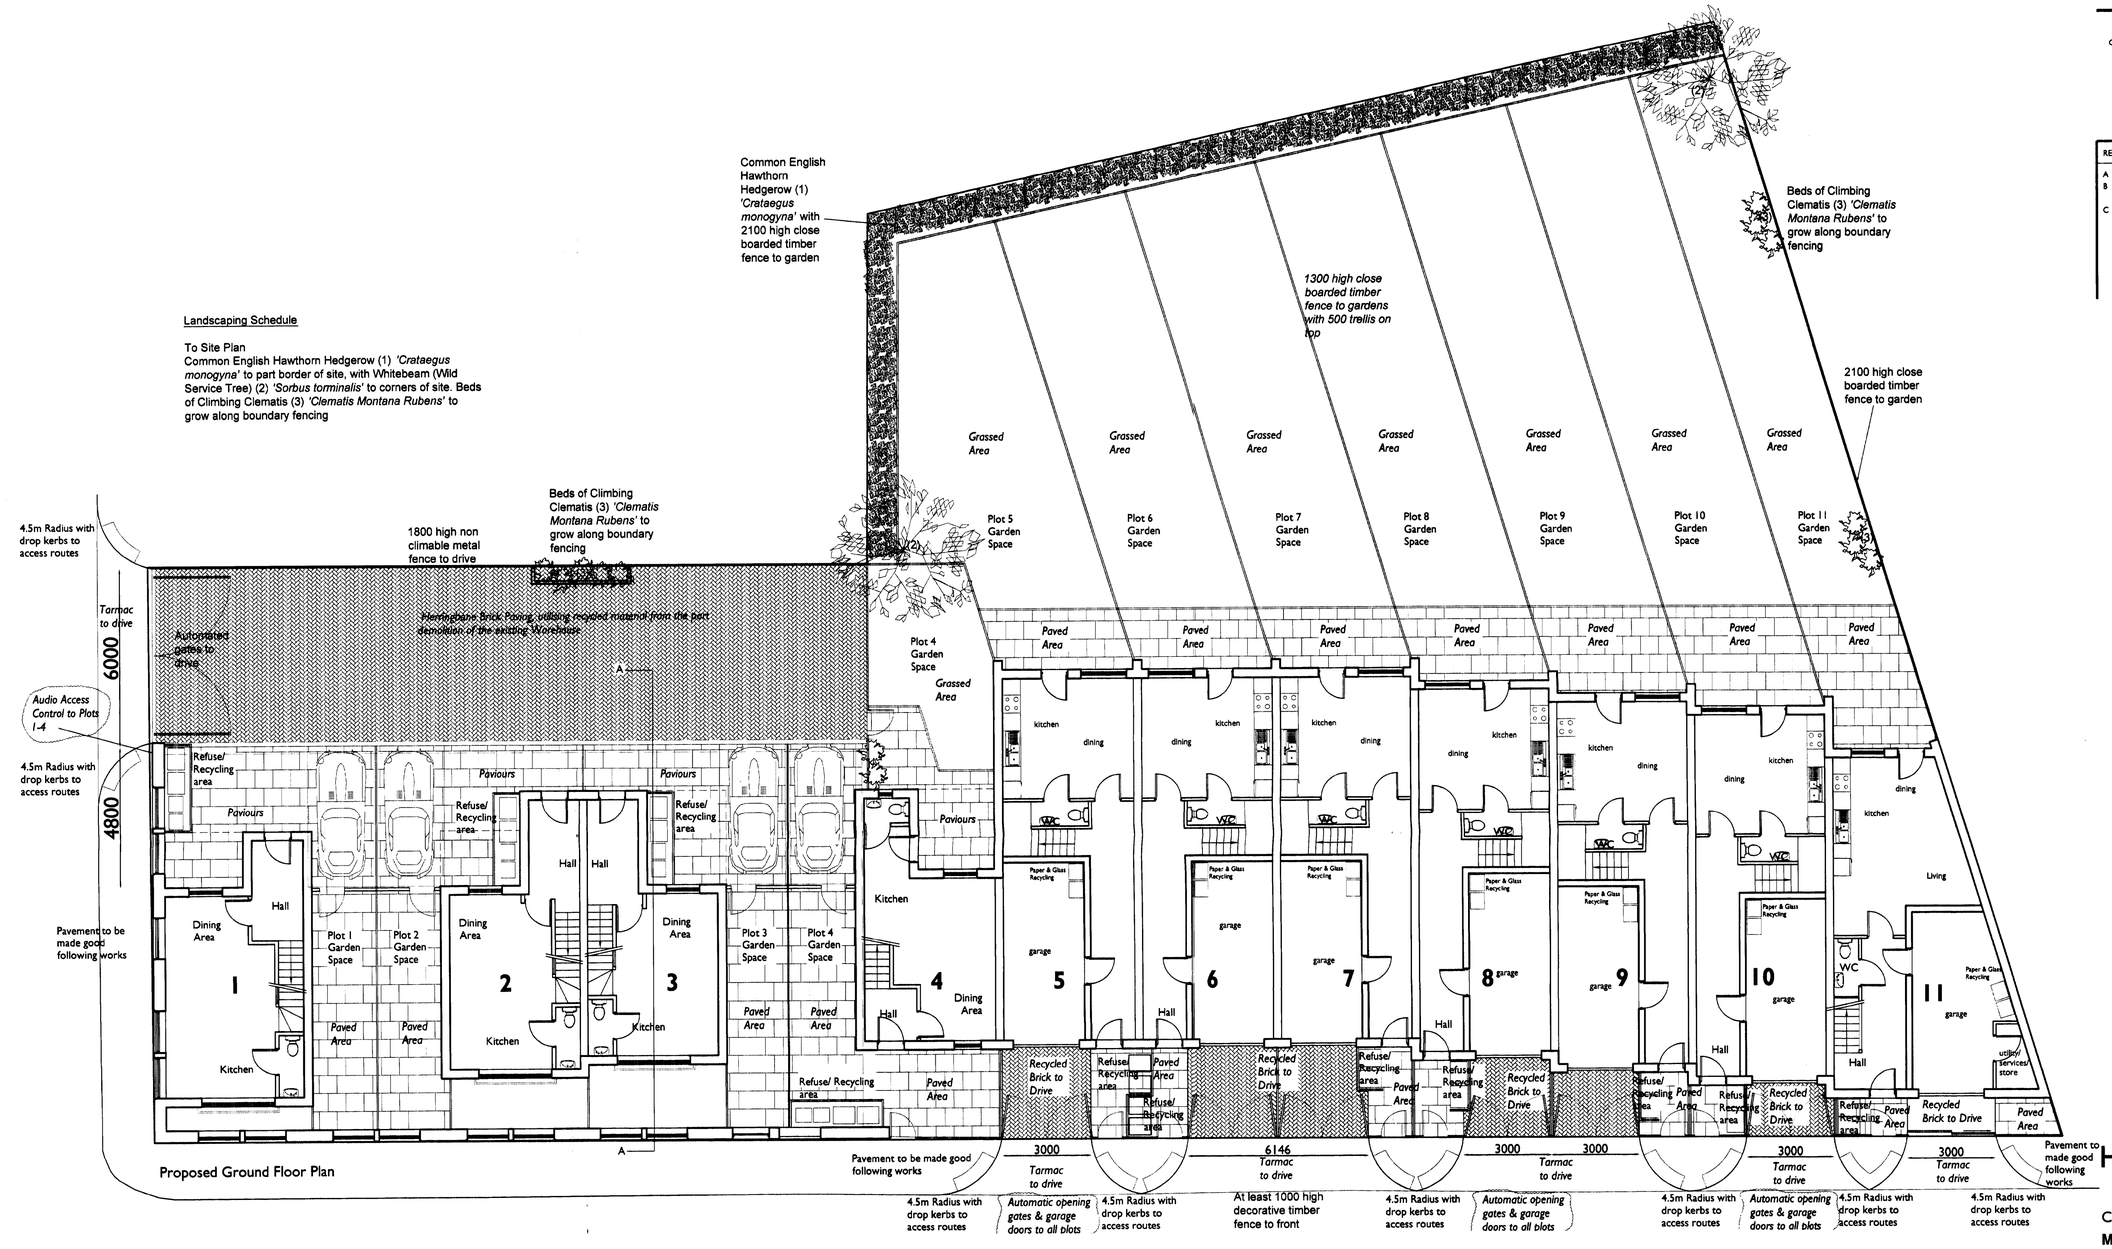

Proposed Ground Floor Plan

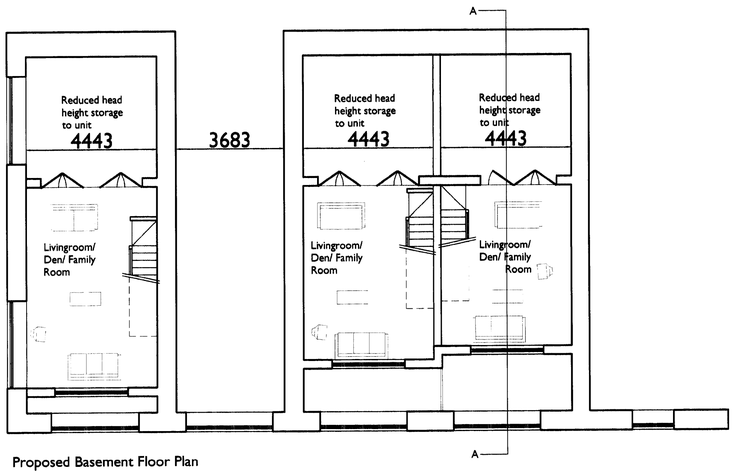

Proposed Basement Floor Plan

NOTES:

CONTRACTORS MUST VERIFY ALL DIMENSIONS ON SITE BEFORE COMMENCEMENT OF ANY WORK OR PREPARING MANUFACTURING DRAWINGS

DO NOT SCALE FROM THIS DRAWING

ANY DISCREPANCIES ON THIS DRAWING ARE TO BE NOTIFIED TO THE ARCHITECT IMMEDIATELY

HATTRELL DS ONE ARCHITECTS LLP COPYRIGHT

REV	AMENDMENT	DATE	CHKD
A	Car parking integrated inhouses	nov 07	
B	Landscaping notes added/ boundary treatment notes added/ further bin areas added	jan 08	
C	Garages extended by 1m/ driveways made 3m wide/ note for automatic gates & doors added/ note to audio access to plots 1-4 added	02.05.08	

PLANNING
ACK'D
REPLIED
RECD - 7 MAY 2008
M
M
M
FOR ACTION

HATTRELL DS ONE
Architects LLP
CHARTERED ARCHITECTS
MANCHESTER COVENTRY
ARTHUR HOUSE CHORLTON STREET MANCHESTER M1 3EJ
TELEPHONE 0161 236 3521 FACSIMILE 0161 228 7801
e-mail: design@hattrelldsone.co.uk / www.hattrelldsone.co.uk
1 COPTHALL HOUSE STATION SQUARE COVENTRY CV1 2FQ
TELEPHONE 02476 226 446 FACSIMILE 02476 520 460

CLIENT
Consensus

PROJECT
Holland Street
Proposed Development

DRAWING TITLE
House Plans
Basement & Ground Layouts
As Proposed

SCALE	DRAWN BY	CHECKED	DATE
1:100 @A1 1:200 @A3	jab	-	mar 07

DRAWING No	REVISION
0195 / 02 / 04	C

PLANNING