

A3

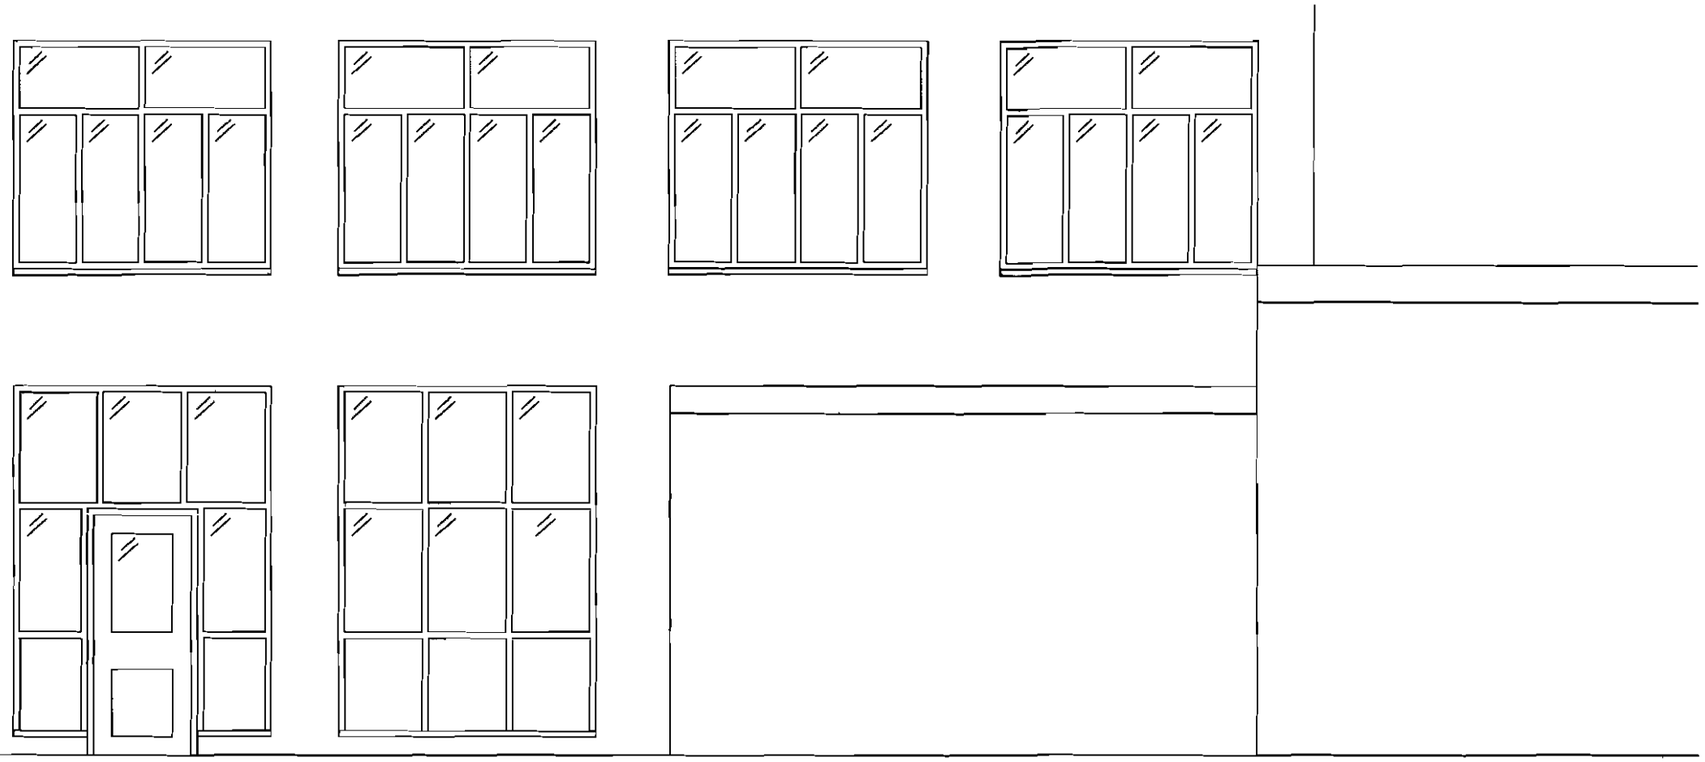

EXISTING REAR ELEVATION - SIDE

SCALE 1:50

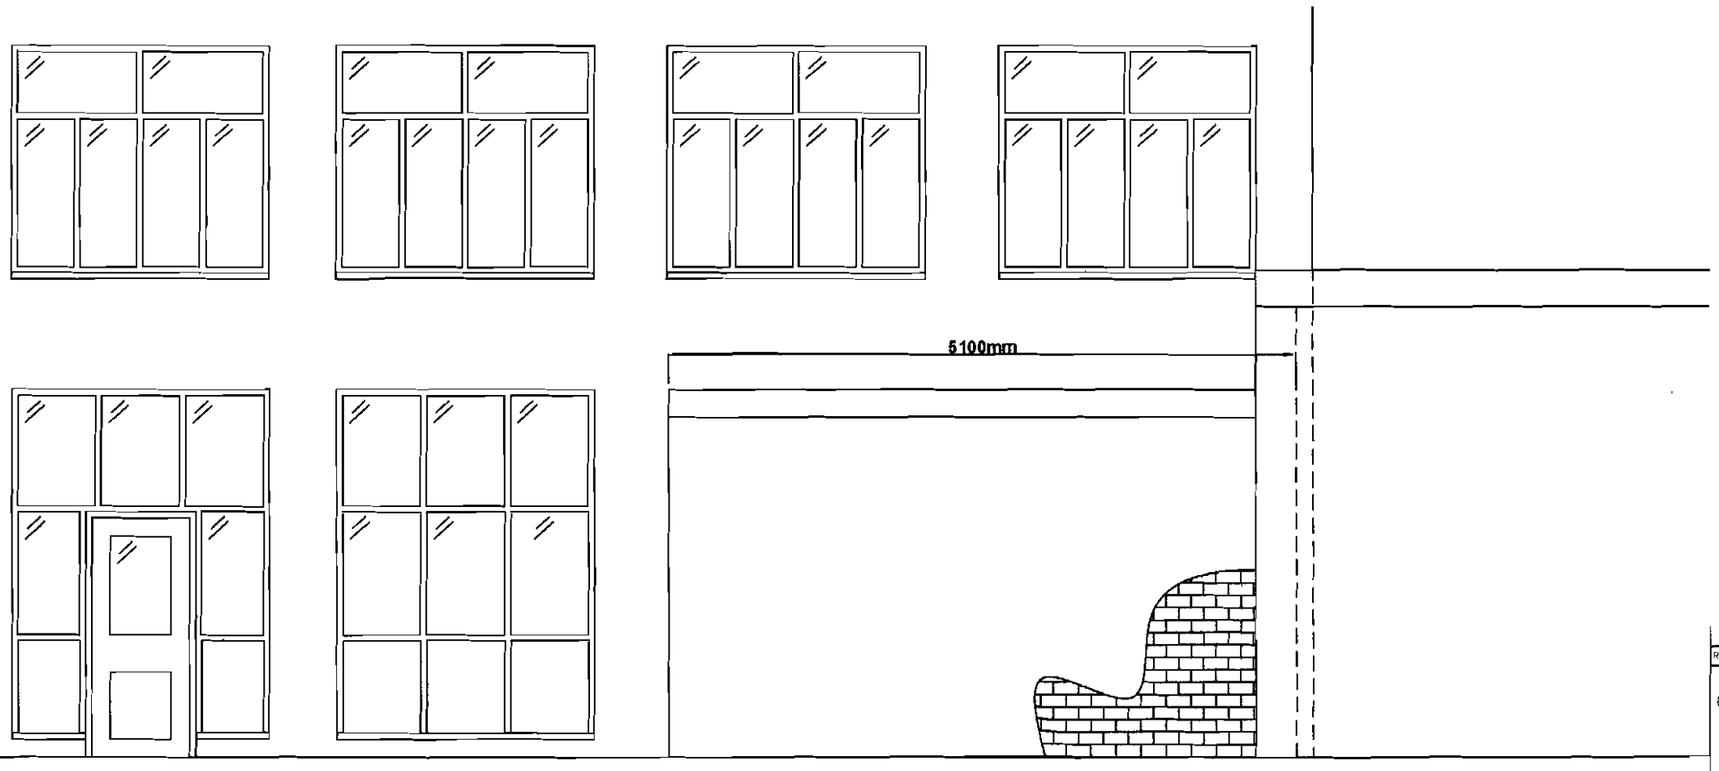

PROPOSED REAR ELEVATION - SIDE

SCALE 1:50

PLANNING

RECD

RECEIVED 22 MAY 2008

INIT	RECD	DATE

ACKD

Rev	Description	Date	By	Checked
A	Side elevation added	19/05/08	MJ	MJ

MINSTRAL DEVELOPMENTS LTD
CHARTERED BUILDING SURVEYORS & ACCERS CONSULTANTS
16 The Bryceway
West Derby
Liverpool
L12 3HJ
Tel: 0151 228 8850
Fax: 0151 228 8890

This drawing is copyright. DO NOT SCALE from this drawing.
The contractor and any subcontractor shall verify ALL dimensions on site prior to making shop drawings or commencing manufacture

JOB TITLE: **Crab Lane Primary School**

DRAWING TITLE: **Proposed Extension**

COMPUTER FILE	DATE	SCALE	DRAWN	CHECKED
MDL-1117	APR 08	1 : 50	MJ	MJ

JOB NUMBER	DRAWING NO	REVISION
ED 35453	04	A