BOOTS STORE 1299

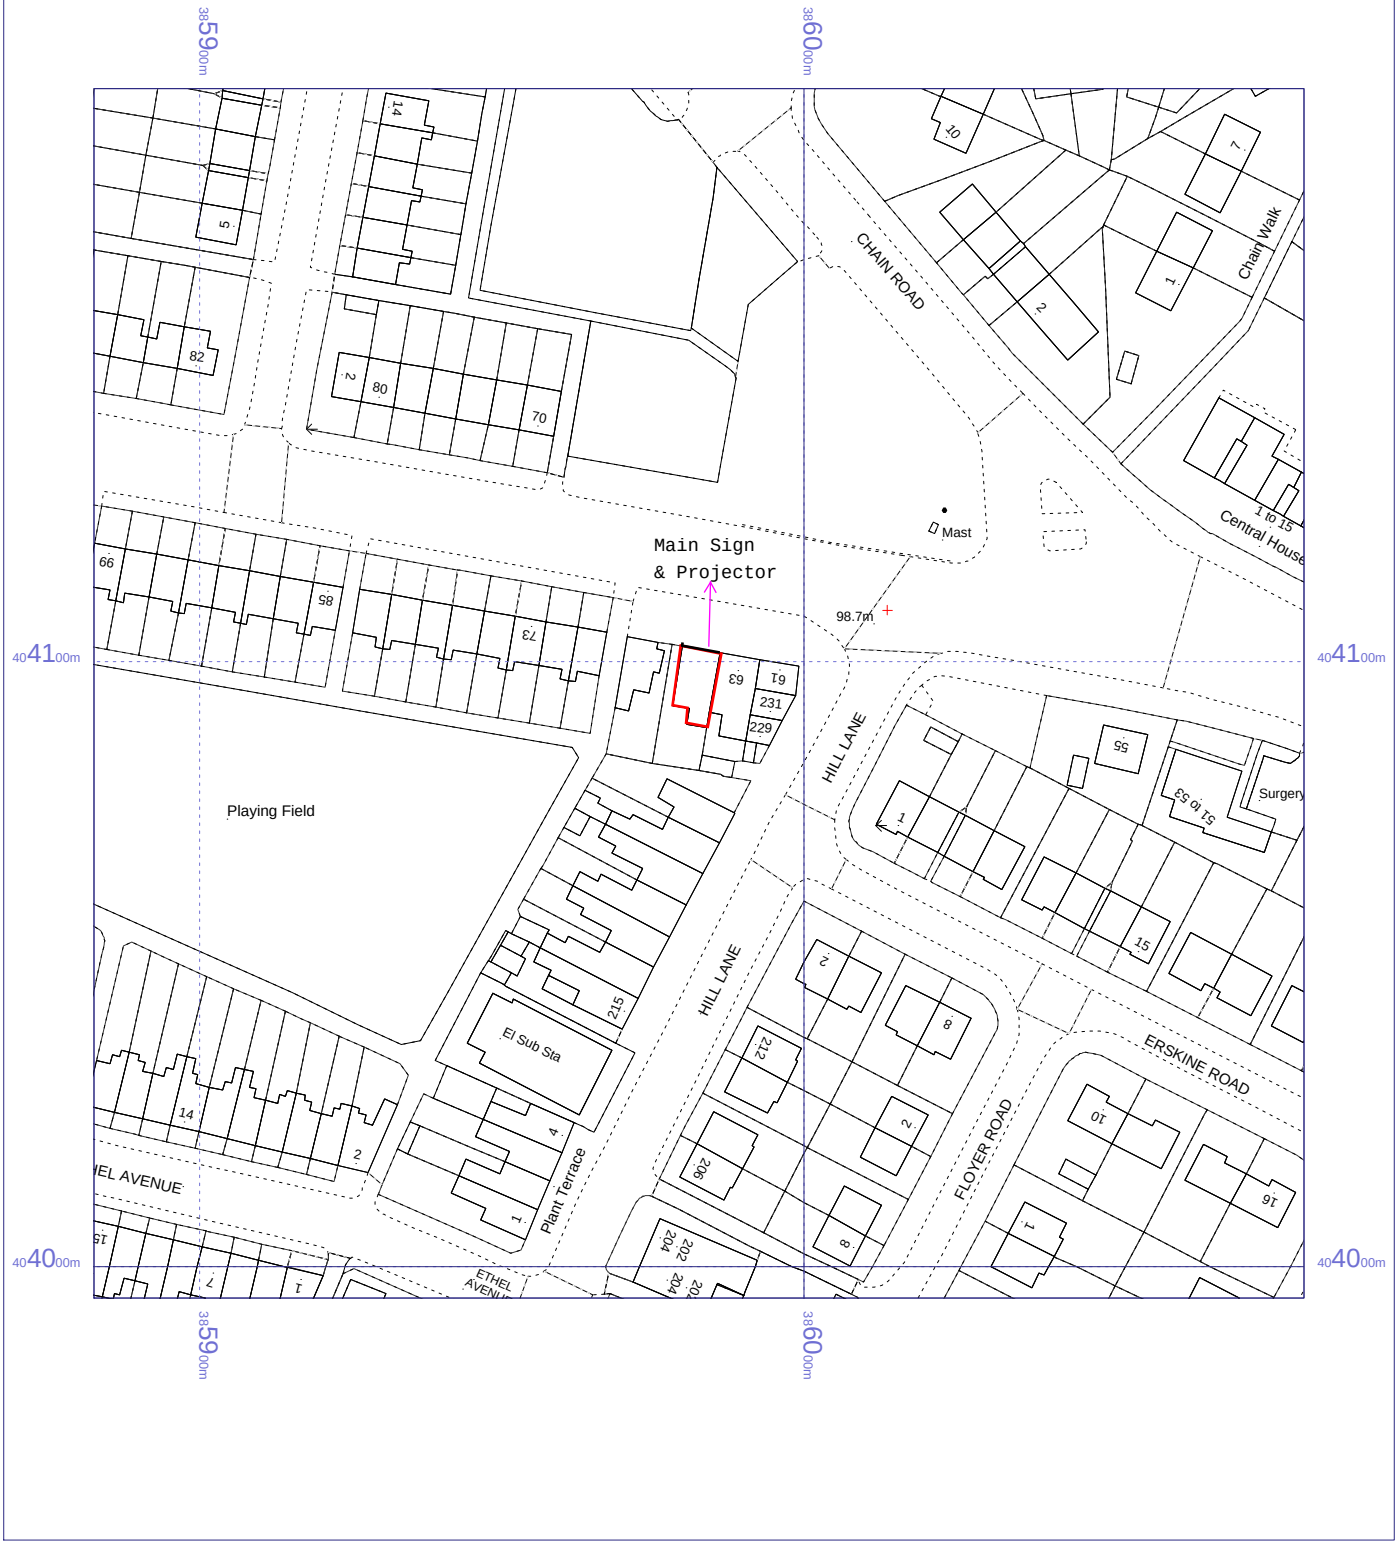

BOOTS
65 VICTORIA AVENUE
BLACKLEY
MANCHESTER
M9 ORD

OS Mastermap
21 August 2009
www.centremapslive.com

1:1250 scale print at A4

©Crown Copyright. All rights reserved. Licence no. 10001998

N

Mapping sourced from Ordnance Survey

SPENCER SIGNS