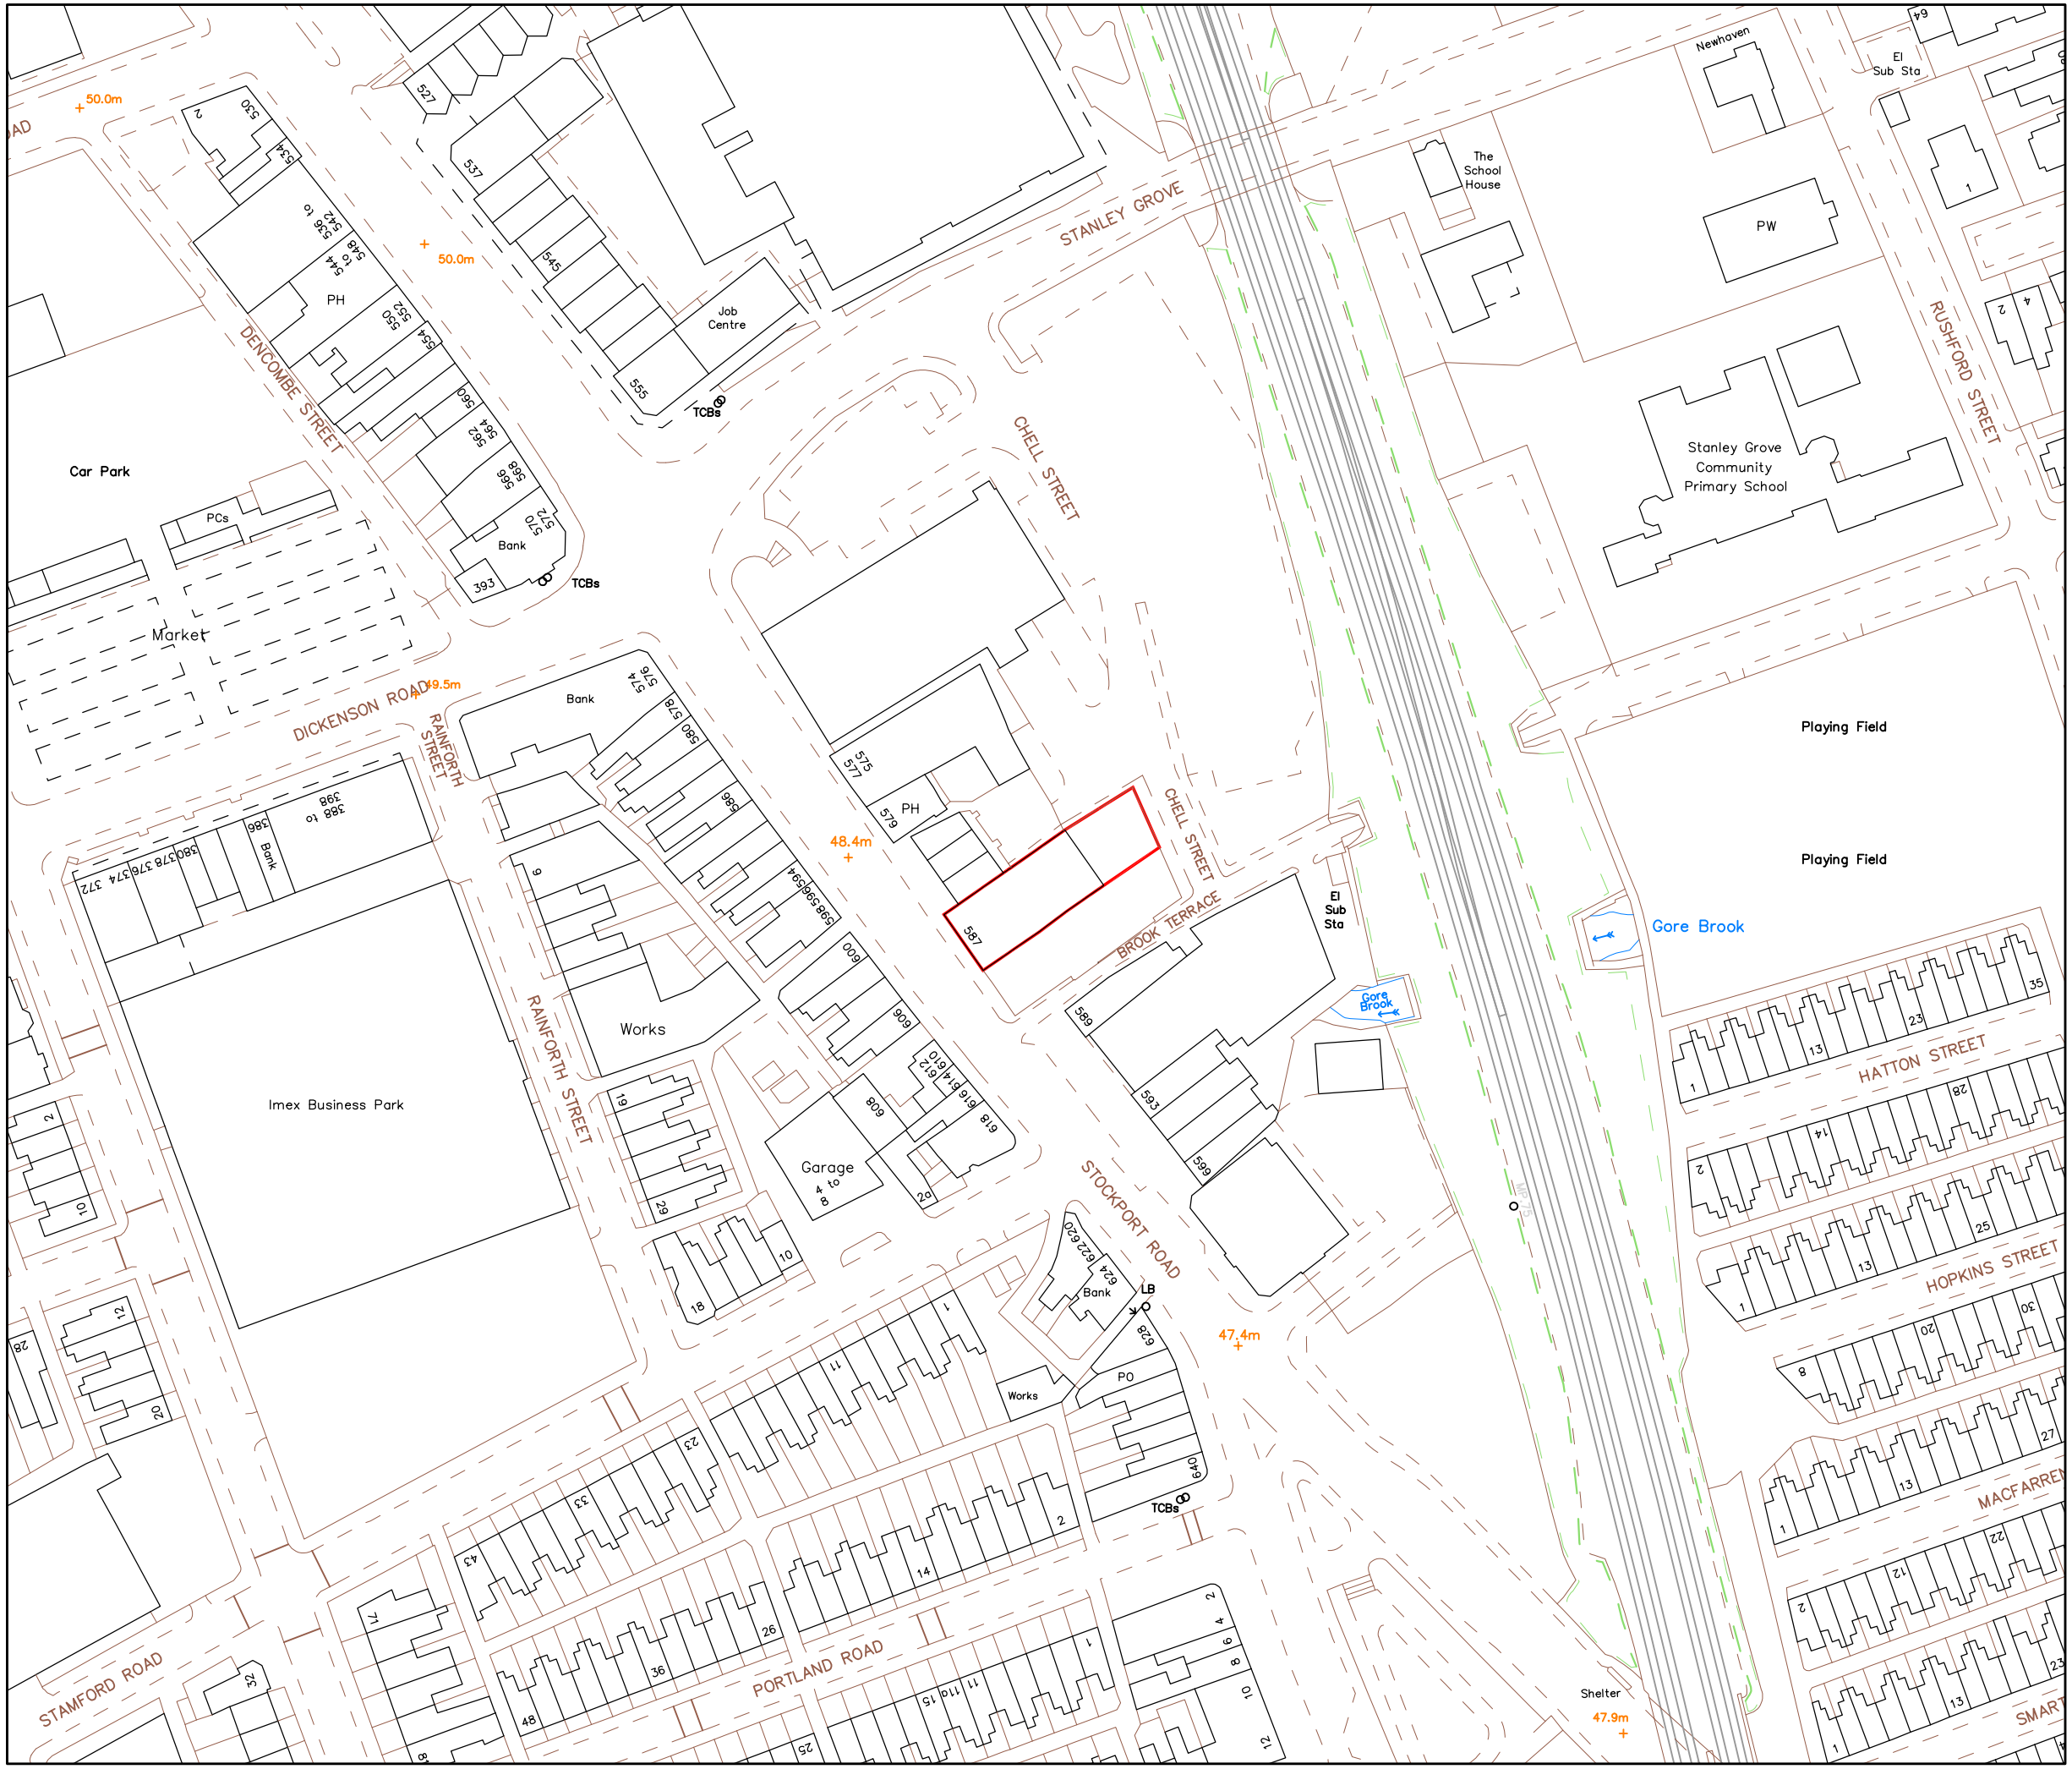

DK ARCHITECTS
t 0161 8501045
m 07814 024033
f 0845 8621625
e nadir@dkarchitects.net
w dkarchitects.net
a Sovereign House
Stockport Road
Cheadle, SK8 2EA

PROJECT:
RETROSPECTIVE PLANNING APPLICATION FOR EXTERNAL STORE, EXTRACT PIPES AND AIR HANDLING UNITS

ADDRESS:
SANAM RESTAURANT, 587 STOCKPORT ROAD, LONGSIGHT MANCHESTER

DRG:
SITE LOCATION PLAN

DRG STATUS:
PLANNING SUBMISSION

DATE:	Feb 2012	DRAWN:	ANK
SCALE:	1:1250	CHECKED:	ANK
SIZE:	A3	DRG NO:	NK.133.00

COPYRIGHT © 2007 DK ARCHITECTS (MCR) LIMITED. ALL RIGHTS RESERVED.