


This drawing, the works & concepts depicted are copyright & may not be reproduced or made use of, either directly or indirectly without the express written consent of the Architect. Do not scale from this drawing. All heights, levels, sizes & dimensions to be checked on site before any work is put in hand.

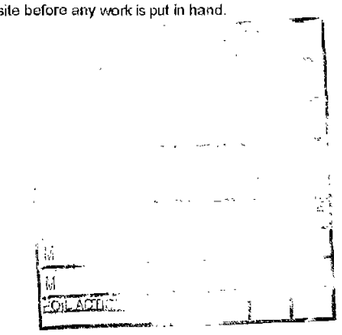


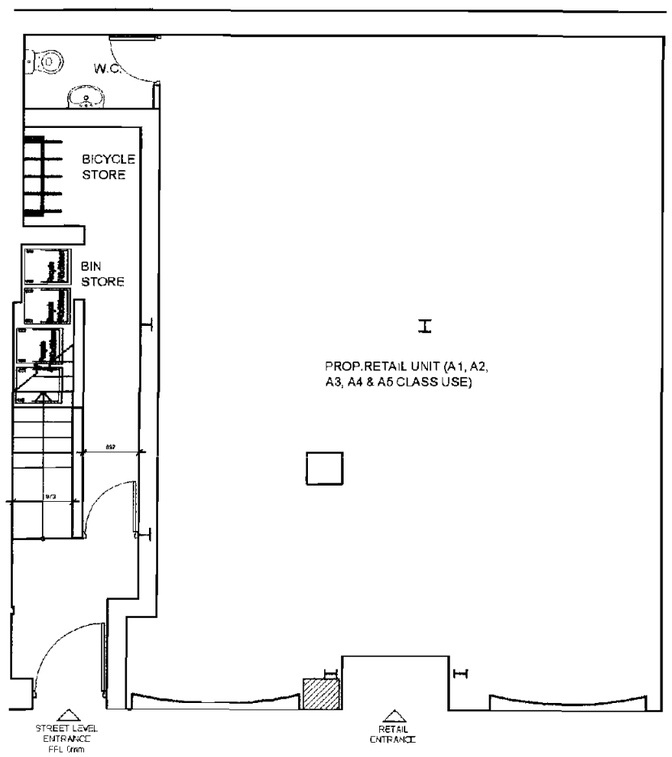

GROUND FLOOR PLAN

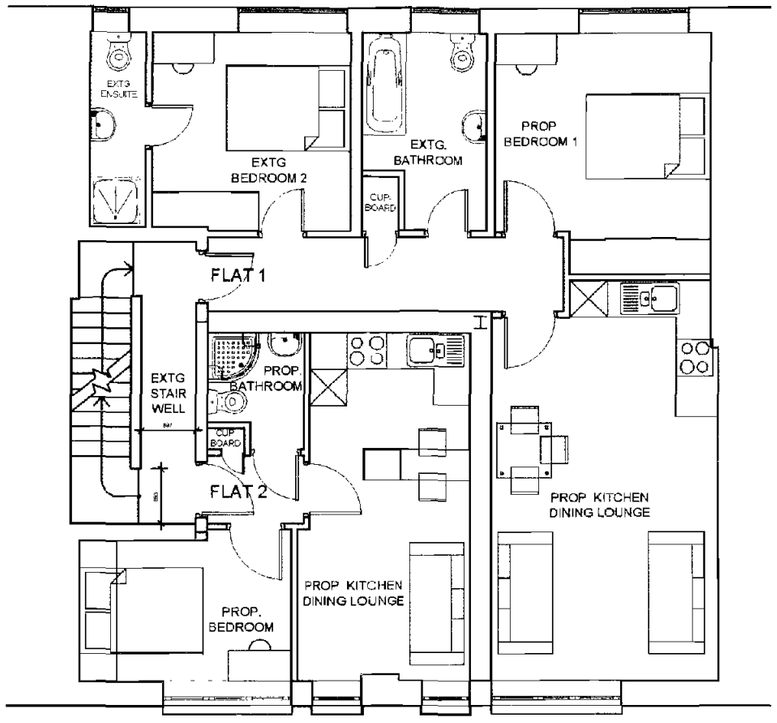

FIRST FLOOR PLAN

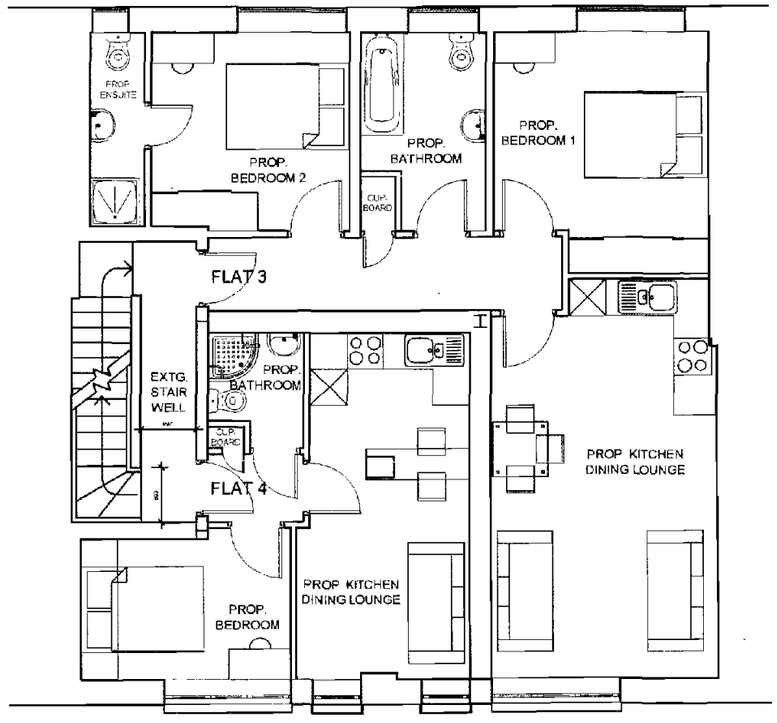

SECOND FLOOR PLAN

Rev 0

date dd/mm/yy
revised by
checked by


Remote
Architecture:Design:Management
T : 0161 225 2628
E : info@RemoteArchitecture.co.uk
A : Harwood House, 5 Harwood Road, Manchester, M19 1TN

Project Proposed Apartments at 110 Tib Street
Drawing Title Proposed Plans 1 of 2
Scale 1:100 Date Mar 08 Drawn By KJC Checked By CMT Status PRELIMINARY


Drawing Number L(91)001
Rev. -

A3L-040421


This drawing, the works & concepts depicted are copyright & may not be reproduced or made use of, either directly or indirectly without the express written consent of the Architect. Do not scale from this drawing. All heights, levels, sizes & dimensions to be checked on site before any work is put in hand.

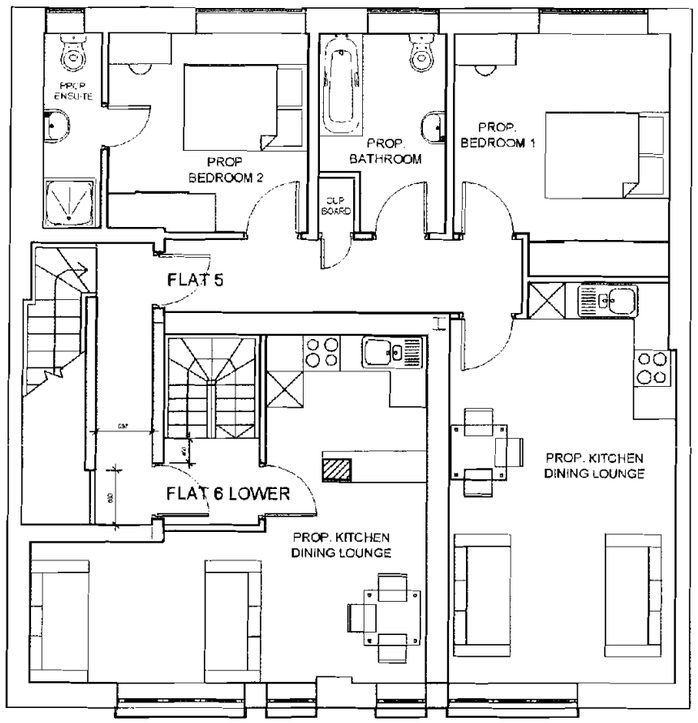

THIRD FLOOR PLAN

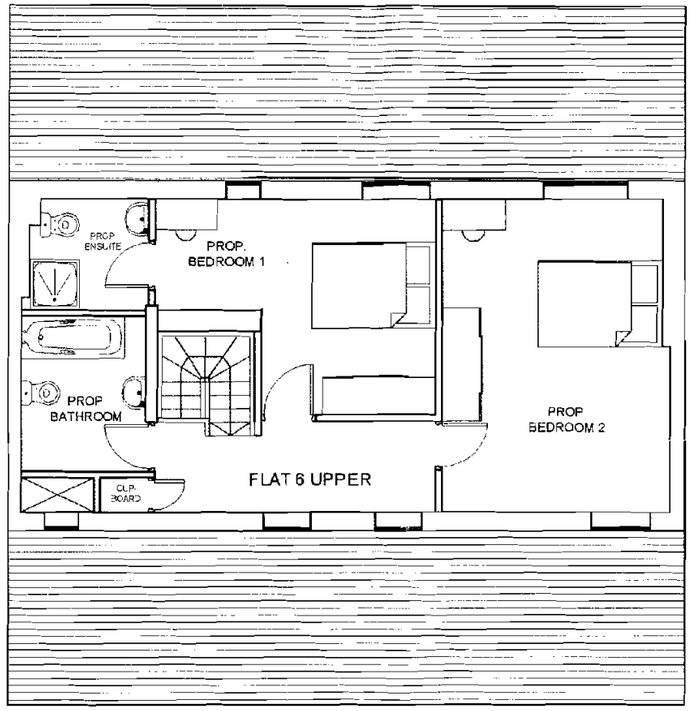

ROOF SPACE PLAN

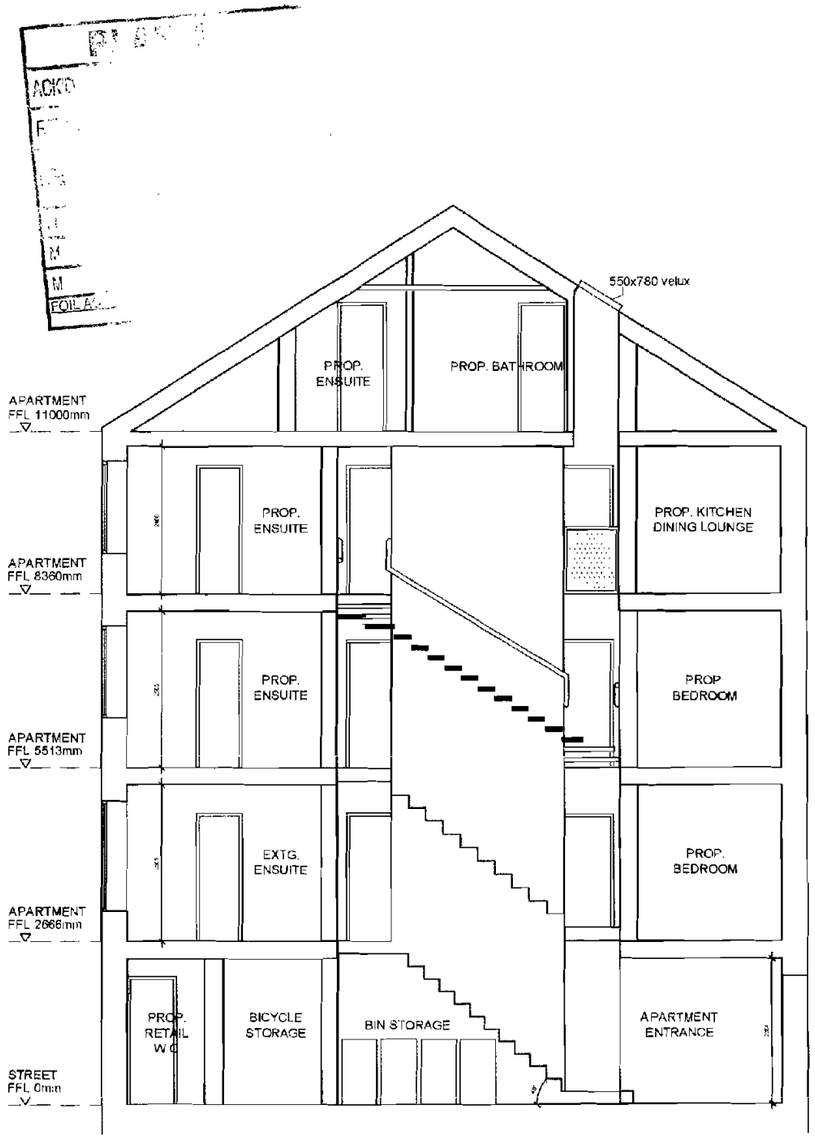

Rev 0

date dd/mm/yy
revised by
checked by

Remote
Architecture:Design:Management
T : 0161 225 2628
E : info@RemoteArchitecture.co.uk
A : Harwood House, 5 Harwood Road, Manchester, M19 1TN

Project Proposed Apartments at 110 Tib Street
Drawing Title Proposed Plans 2 of 2 & Section
Scale 1:100 Date Mar 08 Drawn By KJC Checked By CMT Status PRELIMINARY

Drawing Number L(91)002 Rev. -

A3L-040421