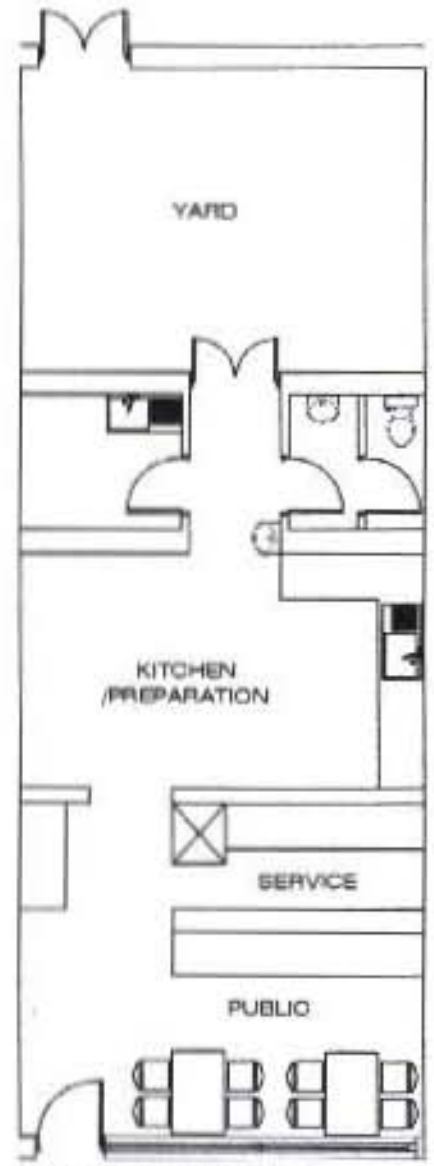

EXISTING GROUND FLOOR

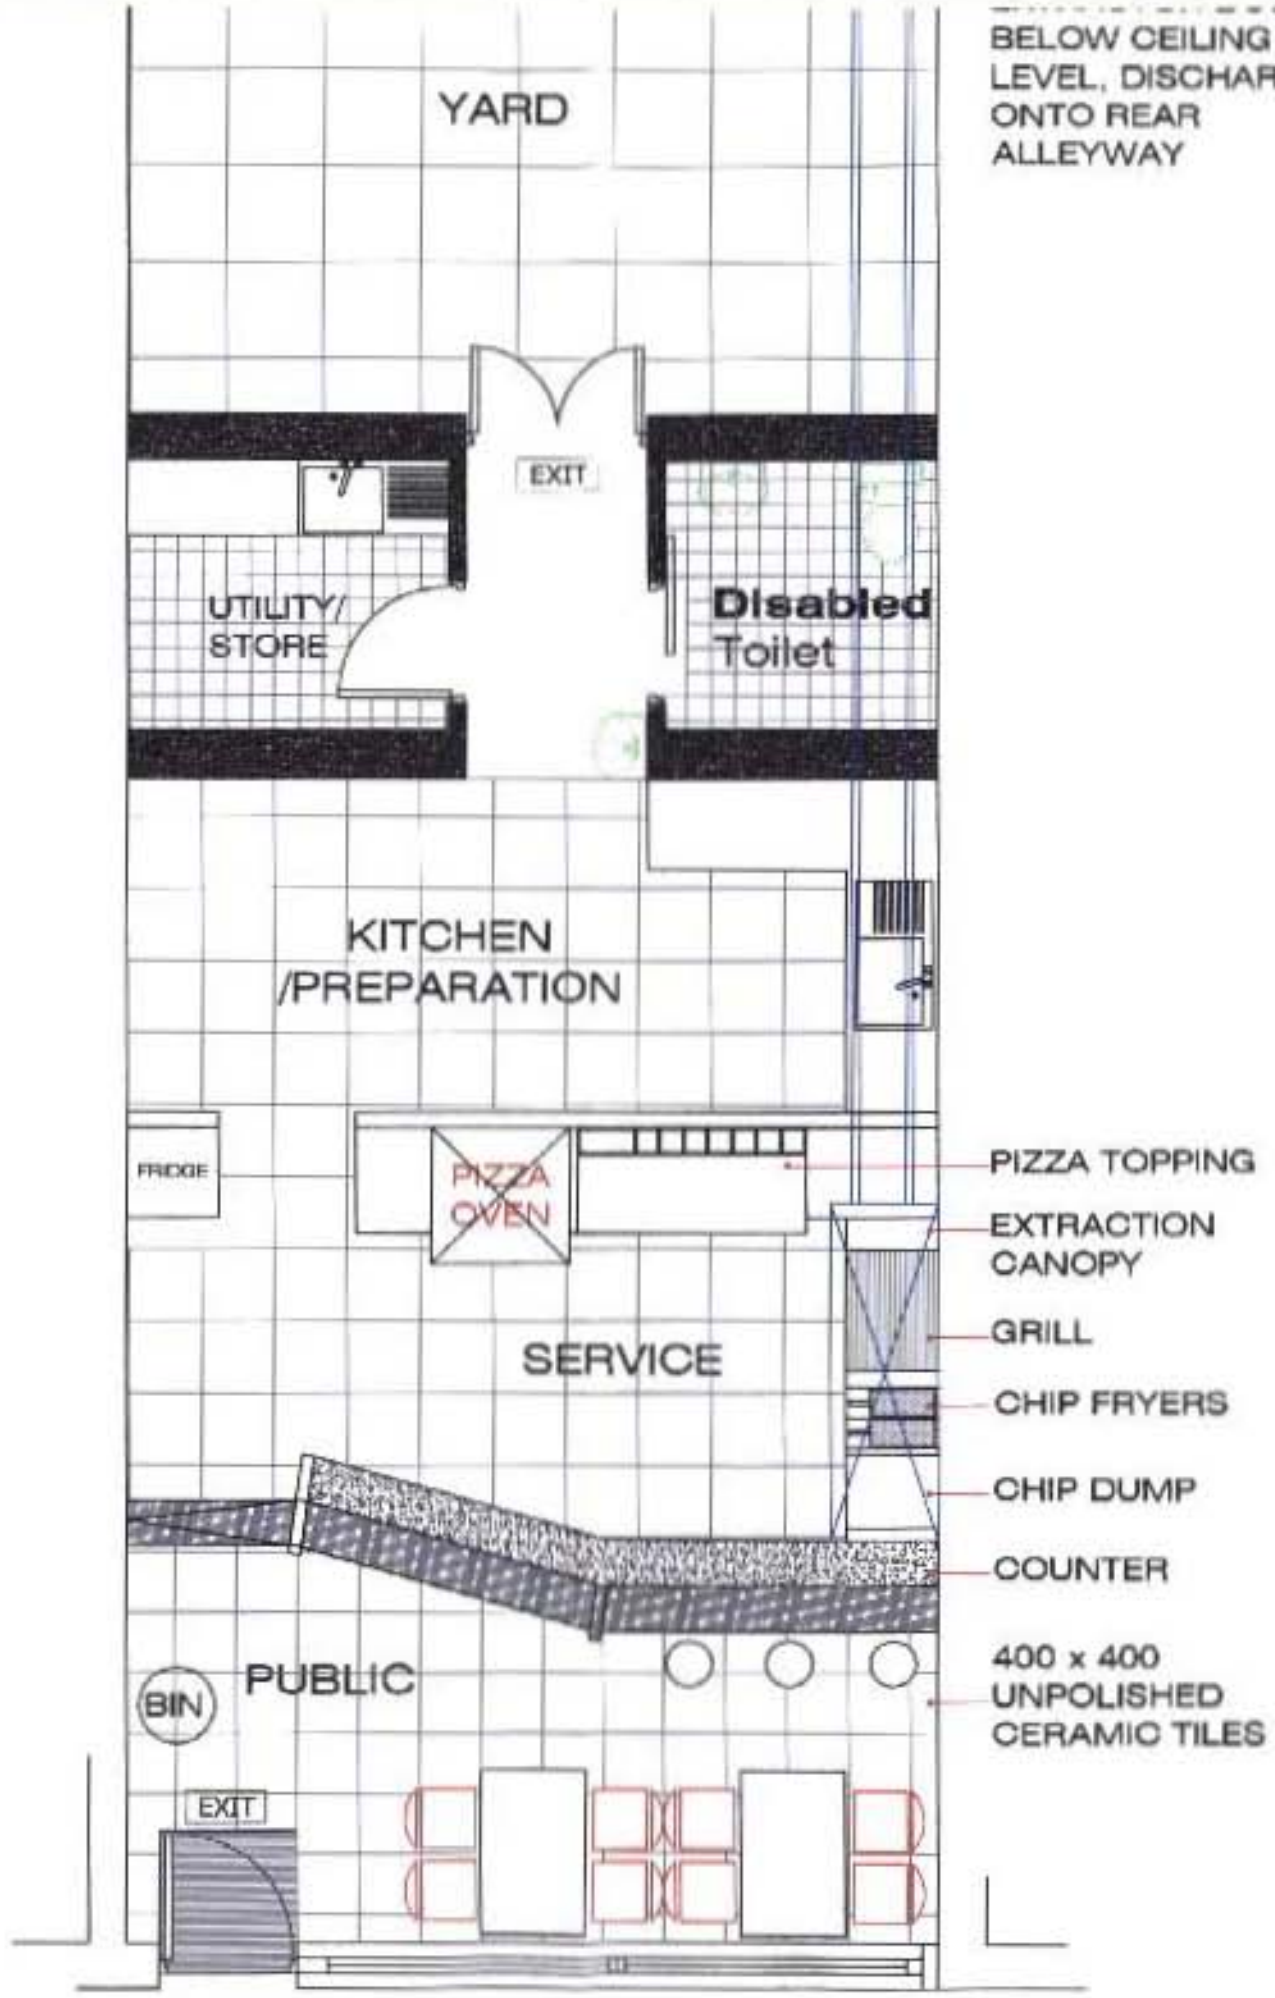

PROPOSED GROUND FLOOR

BELOW CEILING
LEVEL, DISCHARGING
ONTO REAR
ALLEYWAY

N.GEAR
BA Hons Dip ARCH RIBA

ARCHITECT

PLANNING
ACKD
REPLIED
RECD 11 JUN 2008

PIZZA GOLD
99 Lomond Road
Wythenshawe
Manchester
M22 9JB

EXISTING PLAN & ELEVATION

PG101

1:50 / 1:100



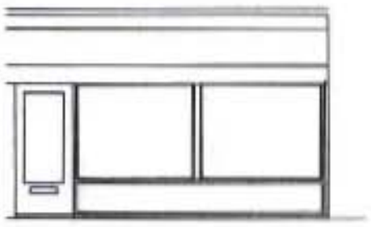

EXISTING FRONT ELEVATION



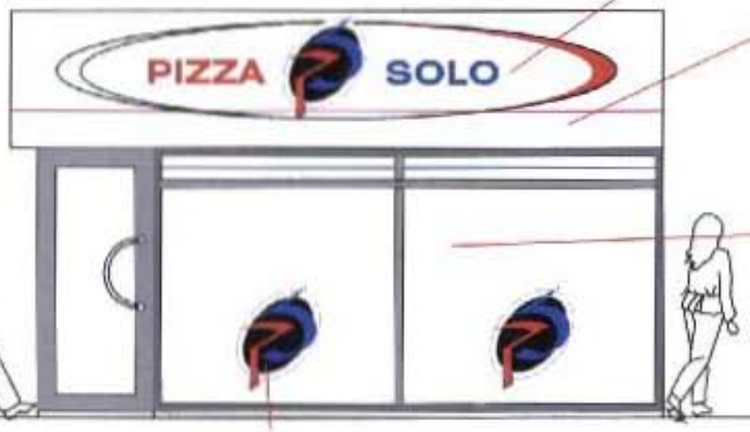

NEON LETTERS AND LINES, ON LOCATORS, ON PERSPEX BACKGROUND, ON PREFINISHED SILVER BOARD

POWDER COATED ELECTRIC ROLLER SHUTTER. PERFORATED. WITH EXTERNAL KEY SWITCH REMOTE CONTROL AND INTERNAL MANUAL OVERRIDE. LETTER FLAP OPPOSITE MAIN ENTRANCE

12 MM TOUGHENED GLASS SHOP FRONT
TOUGHENED GLASS DOORS TO HAVE HEWI D SHAPED DOOR HANDLES.
TWO TOUGHENED GLASS BLADES ABOVE SHOP FRONT

VINYL LOGO ON GLASS

PROPOSED FRONT ELEVATION

N.GEDAL
BA Hons Dip ARCH RIBA

ARCHITECT

11 JUN 2008

Revisions

Title

PIZZA SOLO
59 Lomond Road
Wythenshawe
Manchester
M22 5JB

Drawing

PROPOSED PLAN & ELEVATION

Drawing no.

PSD 02

Date Project number

Scale

1:50 / 1:200

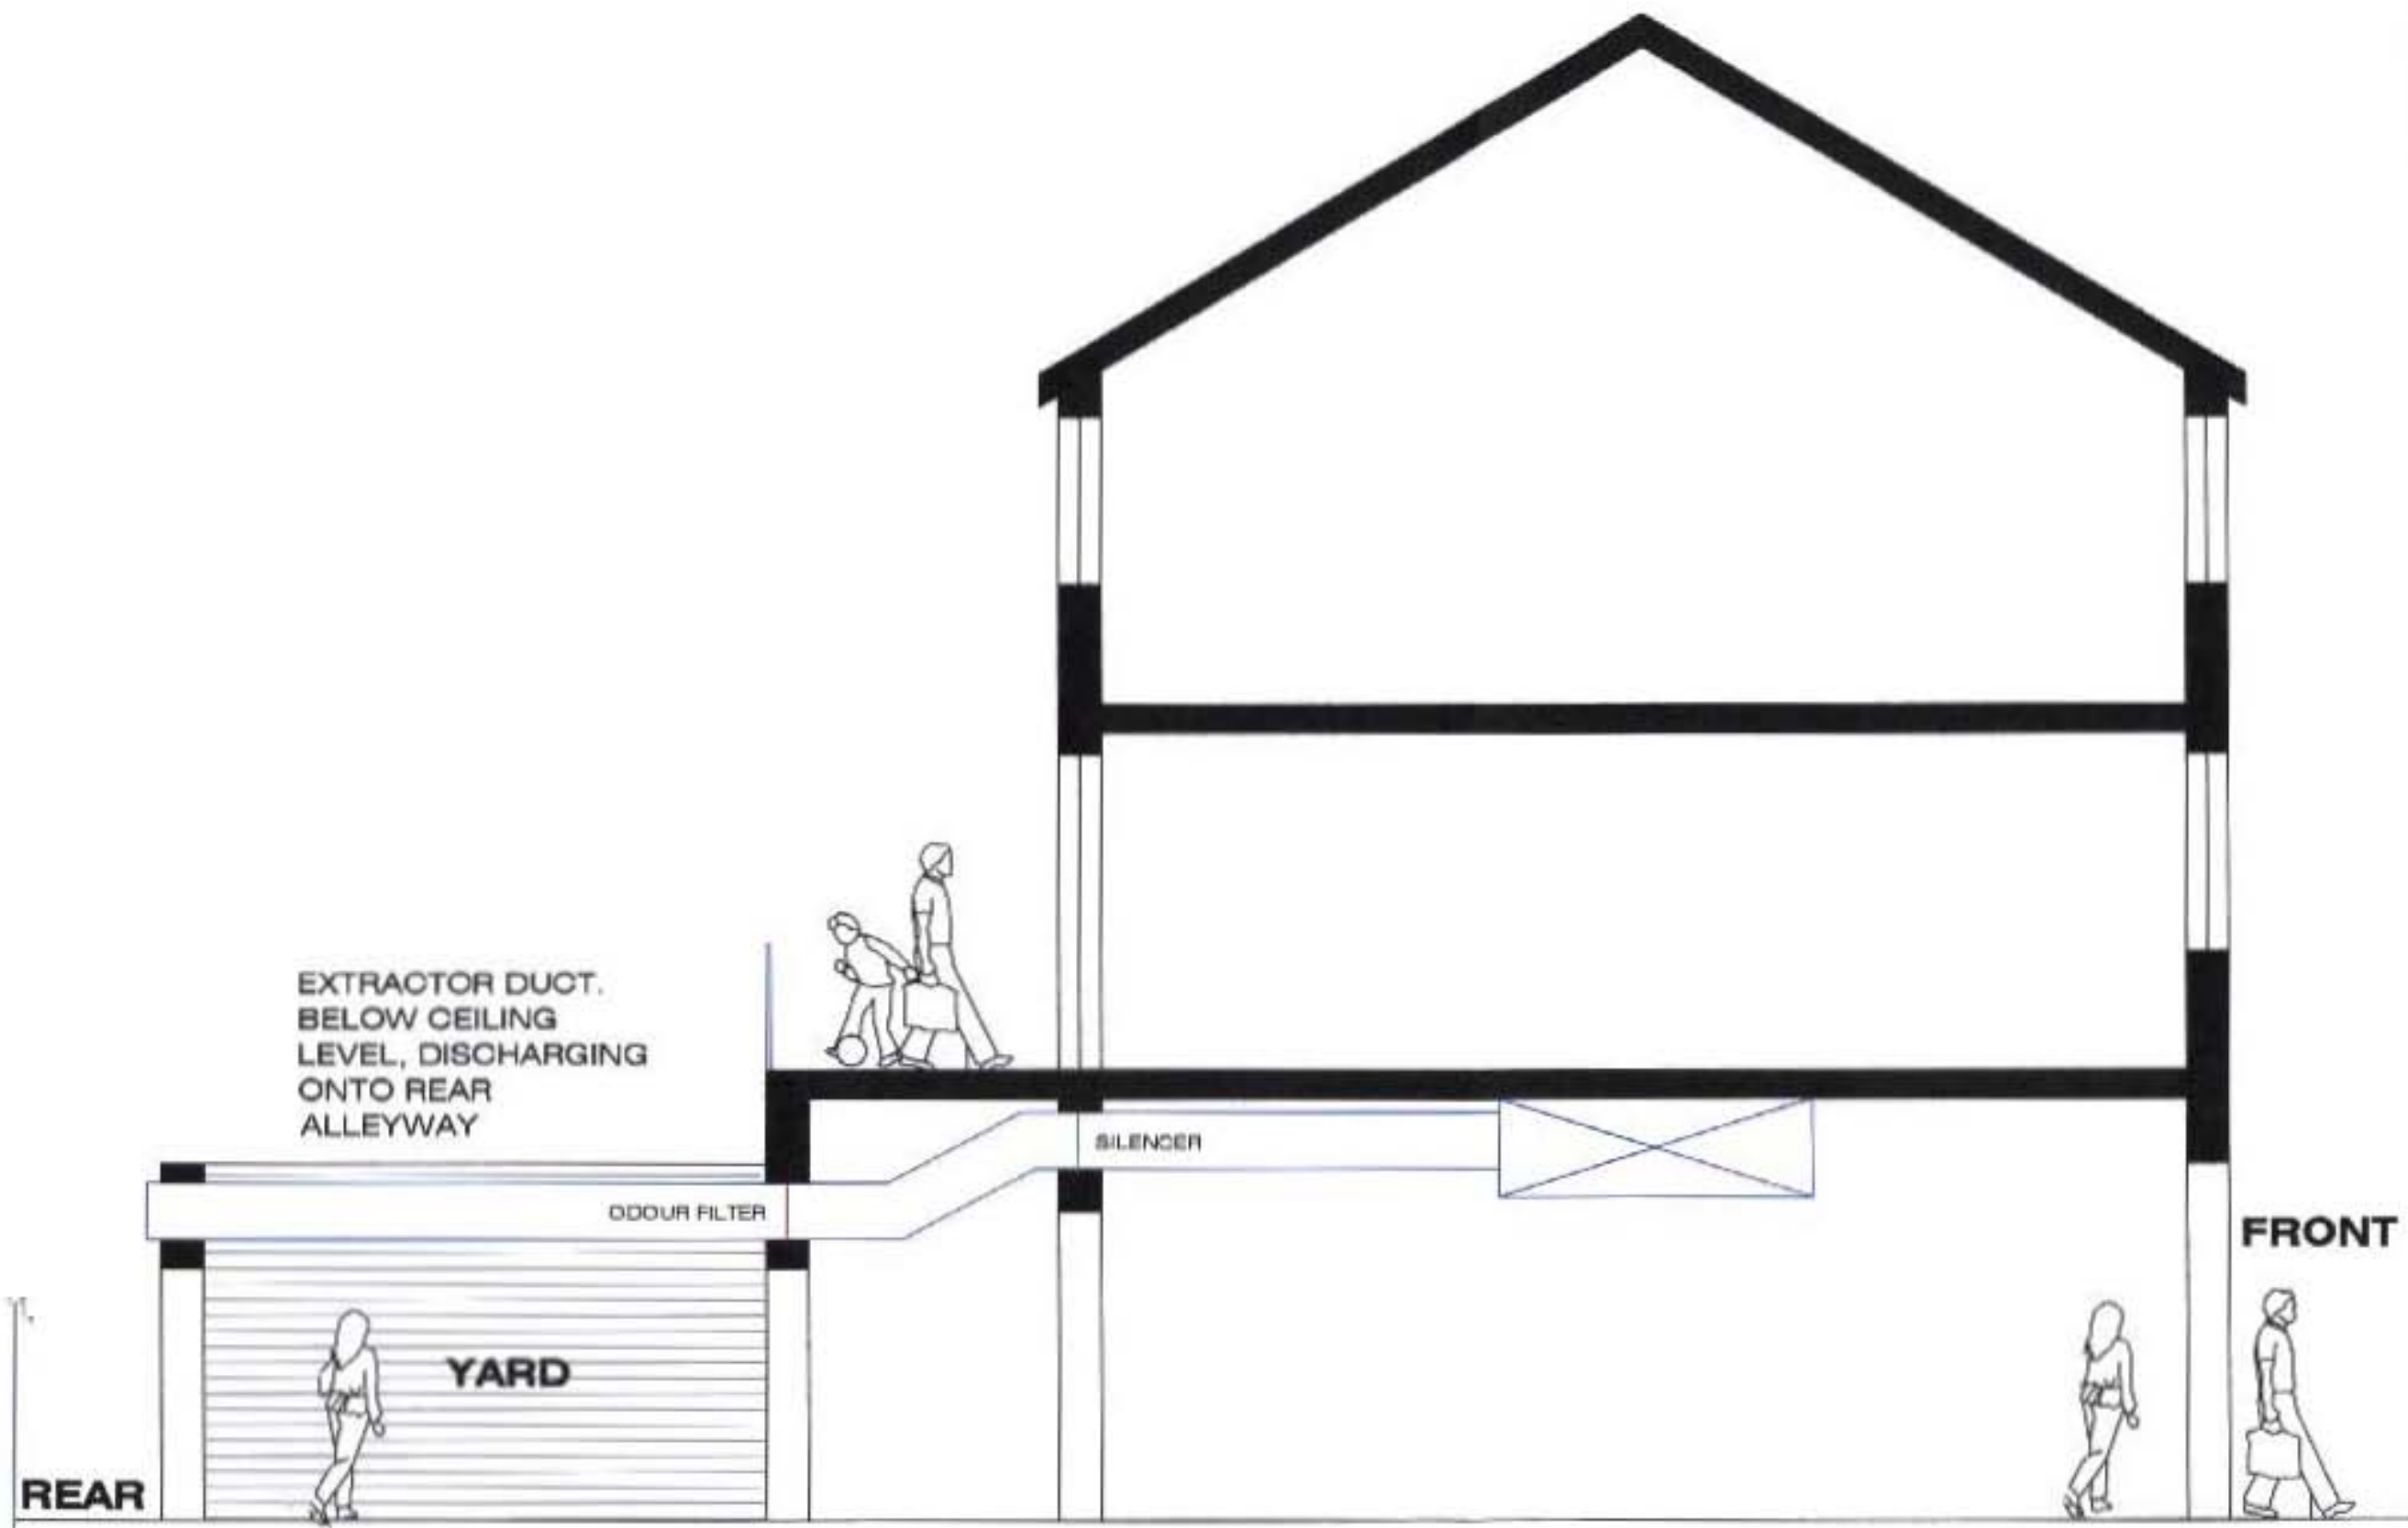

PROPOSED SECTION

N.GEDAL
BA Hons Dip ARCH RIBA

ARCHITECT

PLANNING
ACKD
REPLIED
RECD 11 JUN 2008

Revisions

Title

PIZZA SOLO
59 Lomond Road
Wythenshawe
Manchester
M22 5JB

Drawing

PROPOSED PLAN & ELEVATION

Drawing no.

MSOL 03

Date- Project number

Scale

1:500 / 1:200