NOTES
The Contractor is to check all dimensions and conditions on site before commencing. Do not scale from this drawing.
This drawing remains the copyright of POZZONI DESIGN GROUP.

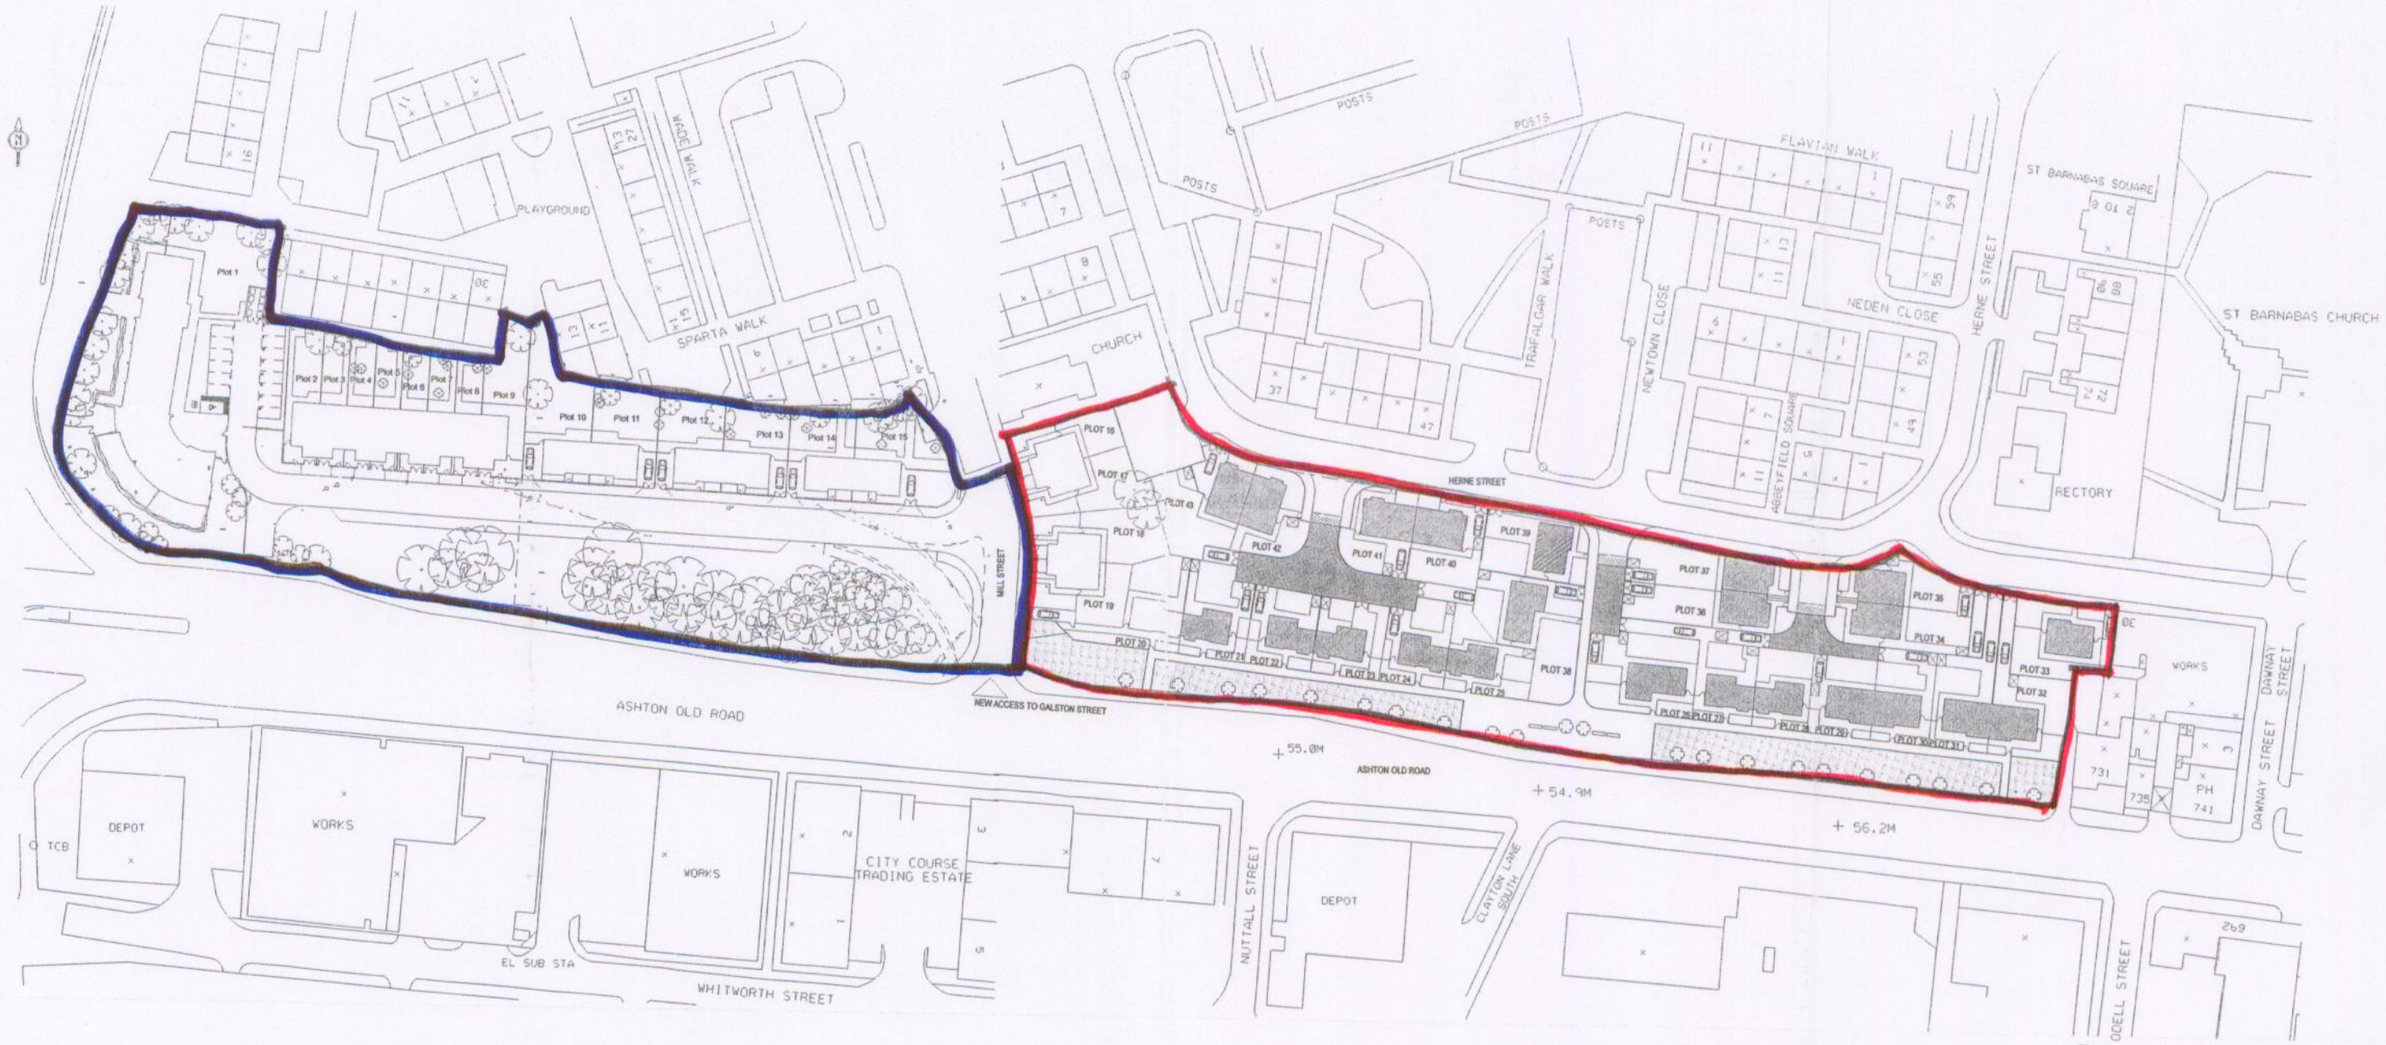

PLANNING
ACK'D
REPLIED
RECD 28 APR 2008
M
M
M
FOR ACTION

- [ ] Feasibility
- [x] Design
- [ ] Tender
- [ ] Contract
- [ ] Construction
- [ ] As Built

Client: Rowlinson Construction
Job: Galston St.(Phase 1)
Drawing: Location Plan

Scale: 1:1250 @A3
Drawn: DG
Date: 01/12/06 Rev
Drg. No.: P1991-198

POZZONI Design Group
T 0161 928 7848
F 0161 926 9428
E architects@pozzoni-group.co.uk
2 Woodville Road
Altrincham
WA14 2FH

...\P1991\CAD\P1991-198.dgn 03/12/2006 14:15:27