
PLANNING
ACK'D
REPLIED
REC'D - 5 MAY 2009
M
M
M
COL ACTION

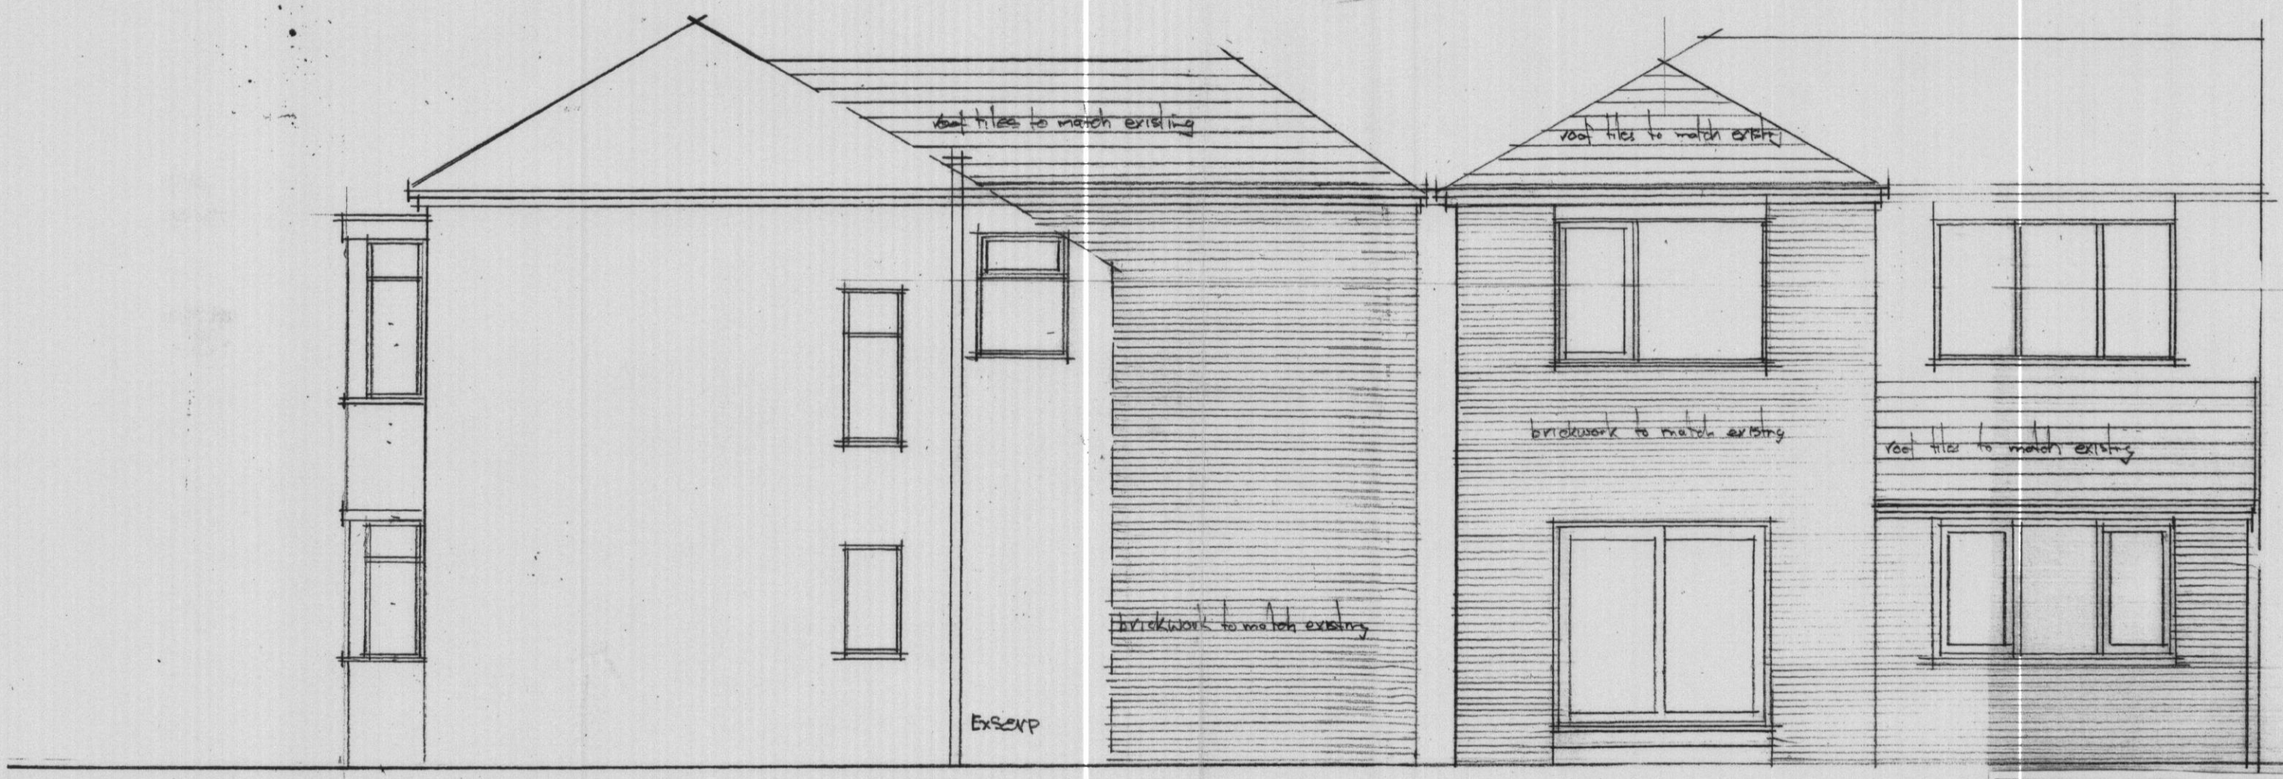

SIDE ELEVATION

REAR ELEVATION

PDC
ARCHITECTS

SCALE:	1:50	Drg. No. A
DATE:	07:07	718.04

PROJECT DESIGN CONSULTANTS
BARCLAY HOUSE, 35 WHITWORTH ST. WEST
MANCHESTER, M1 5NG
Telephone +44 (0) 161 228 2370
Facsimile +44 (0) 161 236 2646
e-mail: pdcarchitects@btopenworld.com