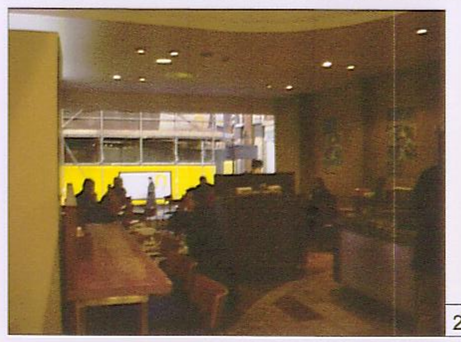
20.


21.


22.


23.

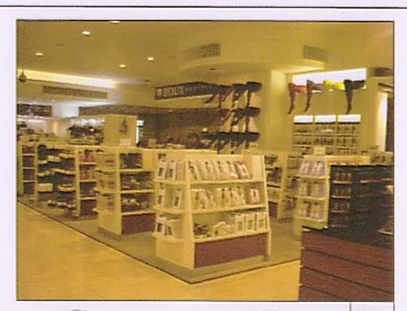
24.


25.


26.


01.


19.


18.


17.

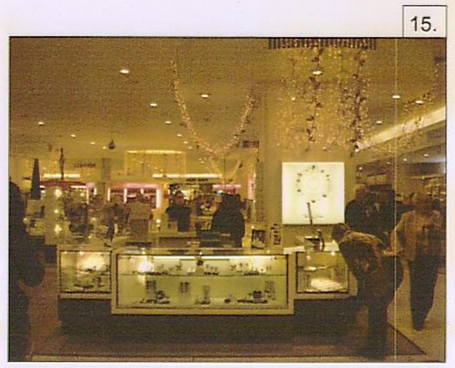
15.

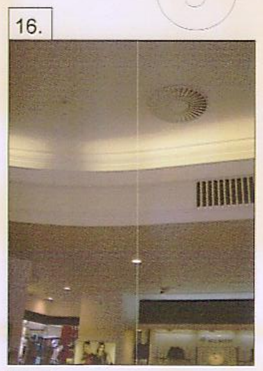
16.


14.


13.

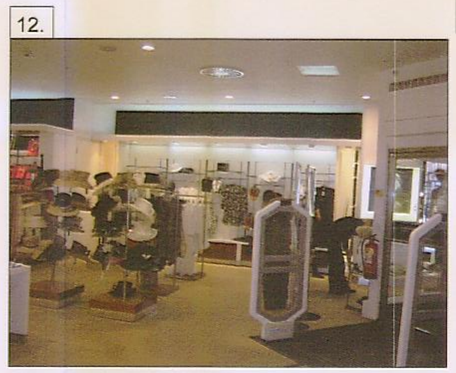
12.


11.


10.

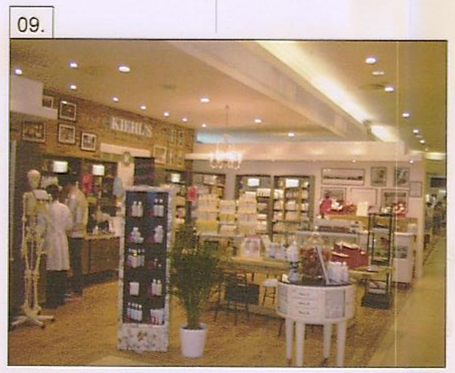
09.


08.

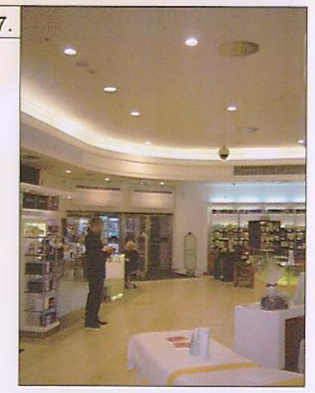
07.


02.



03.

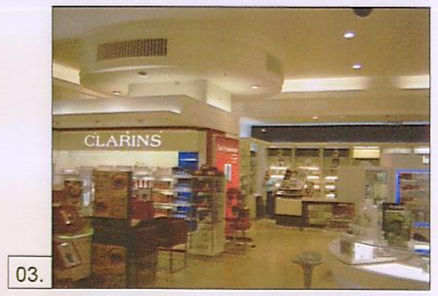
04.


05.


06.

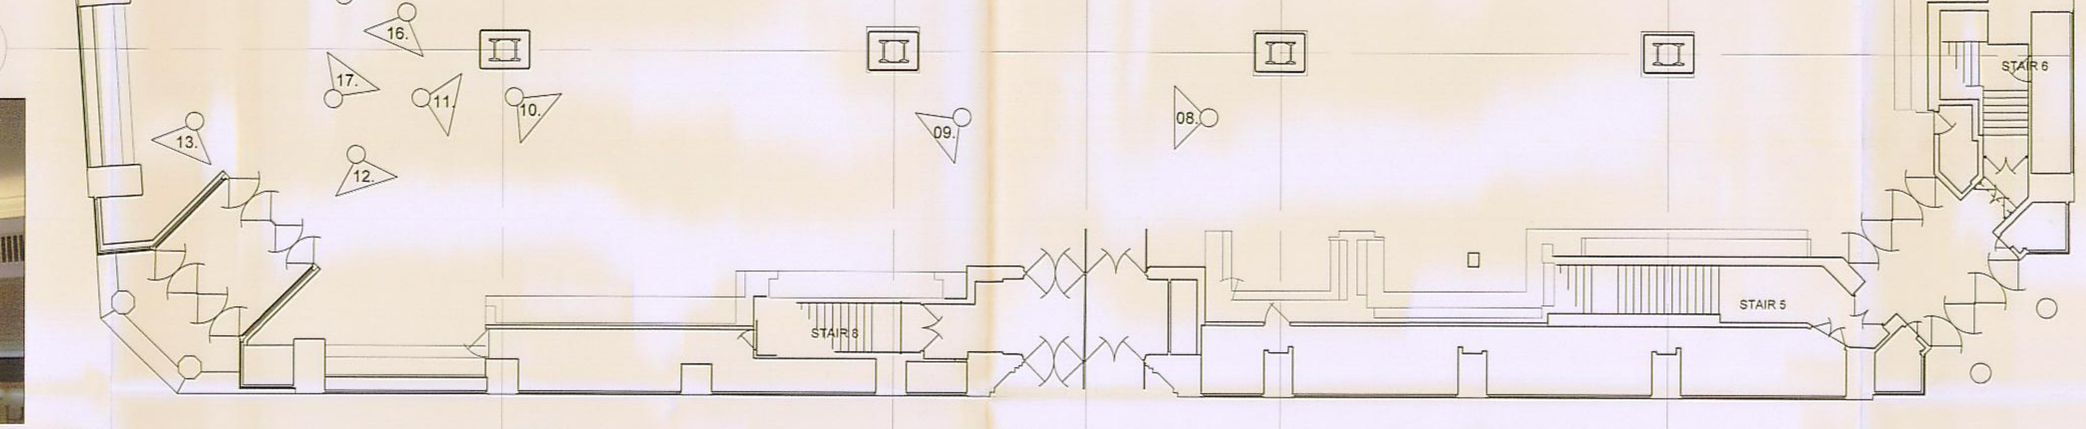


HAVELOCK EUROPA PLC

| No | REVISION | BY | CHK | DATE |
|---|---|---|---|---|

PROJECT
HOUSE OF FRASER
KENDALS Manchester

TITLE
EXISTING PLAN
GROUND FLOOR LEVEL

DRAWING No: 0822-YA-G01 REV: -

DATE: July 2008 | SCALE: 1:100 @ A0 | DRAWN BY: VB | CHECKED BY: CM

THE COPYRIGHT OF THIS DRAWING OR PART THEREOF BELONGS TO BAMBER & REDDAN ARCHITECTS. CONTRACTOR TO CHECK ALL DIMENSIONS PRIOR TO COMMENCING WORK. DO NOT SCALE.

Bamber and Reddan Architects
Bamber and Reddan
73 Collier Street
London N1 9BE
T 020 7843 1700
F 020 7843 1717
E design@bamberandreddan.co.uk