

EXISTING FRONT ELEVATION



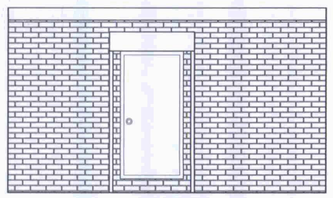

EXISTING REAR ELEVATION

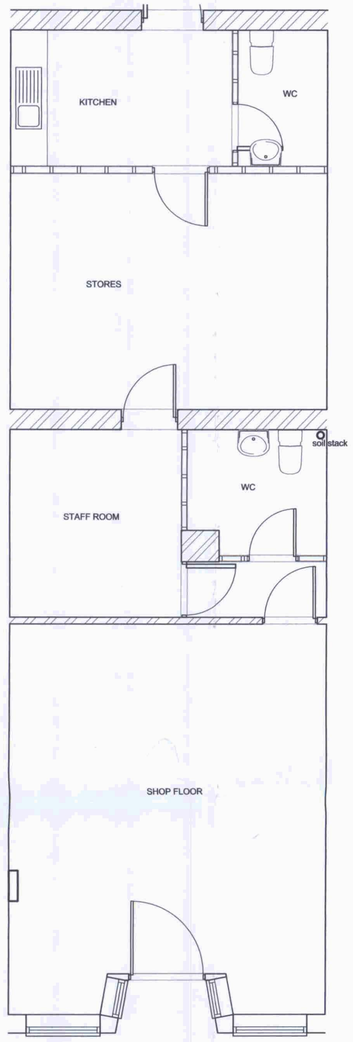

EXISTING GROUND FLOOR PLAN

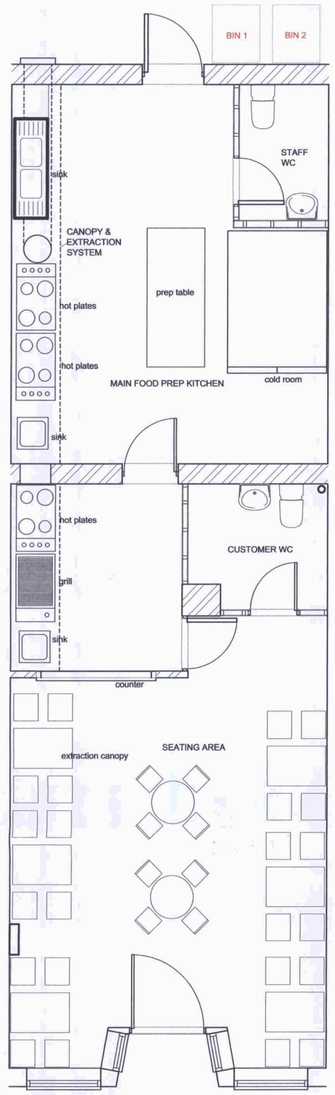

PROPOSED GROUND FLOOR PLAN

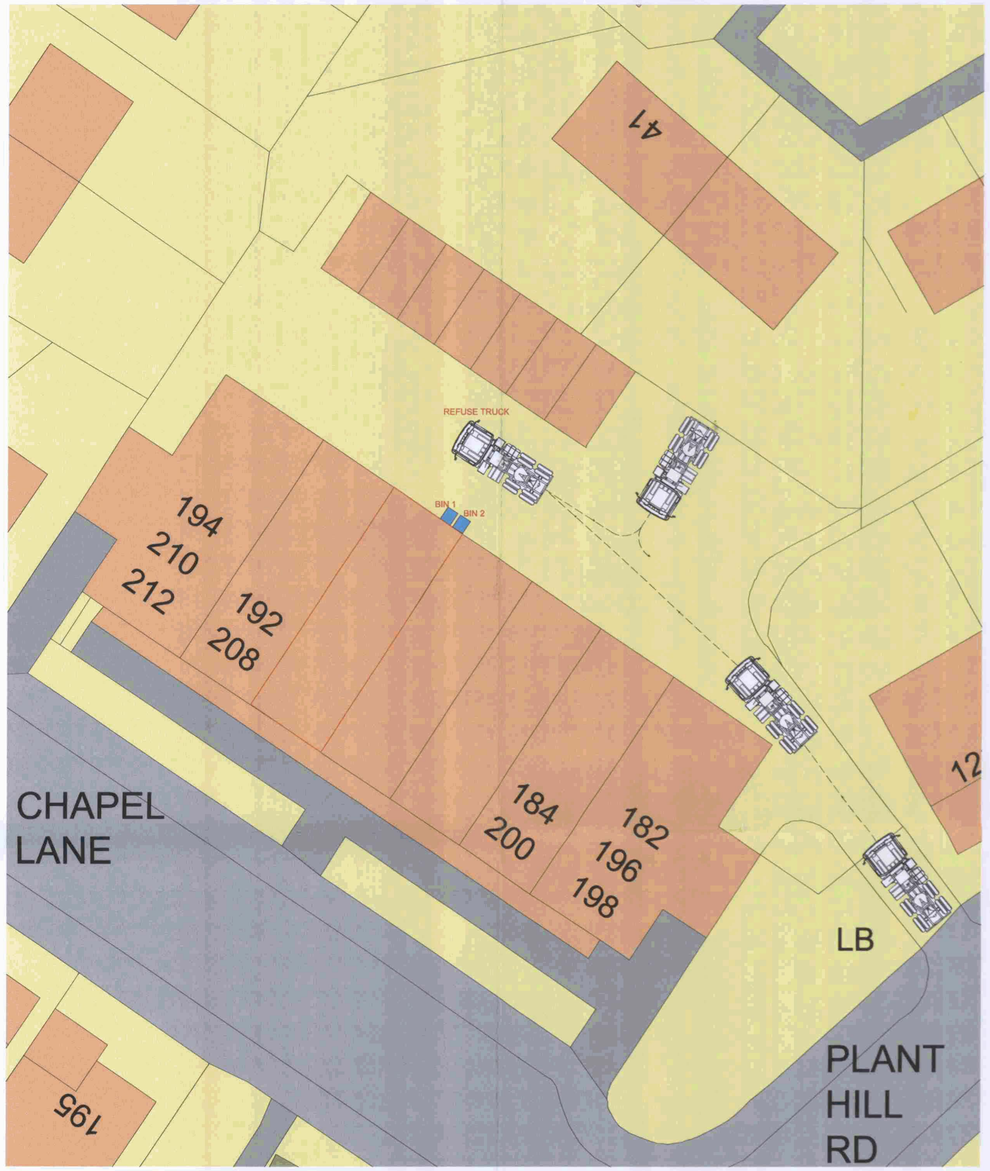

SCALE @ 1:200

REFUSE COLLECTION AND STORAGE





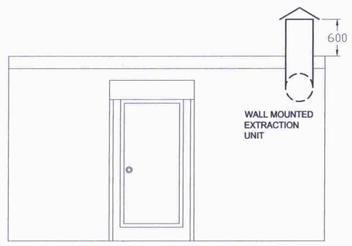

PROPOSED REAR ELEVATION

PLANNING AND BUILDING CONTROL

Project CHANGE OF USE TO A HOT FOOD TAKEAWAY

Client MR MOHAMMED ASLAM

190 CHAPEL LANE, BLACKELY
MANCHESTER
M9 8LZ

Drawing EXISTING & PROPOSED FLOOR PLANS

Revision — Scale 1:50 — Date 01.06.13

Drawing No. MA1613

This drawing and design is copyright and must not be reproduced in part or in whole without prior written consent. Contractors must verify all dimensions on site before commencing work or preparing shop drawings.