Ground Floor

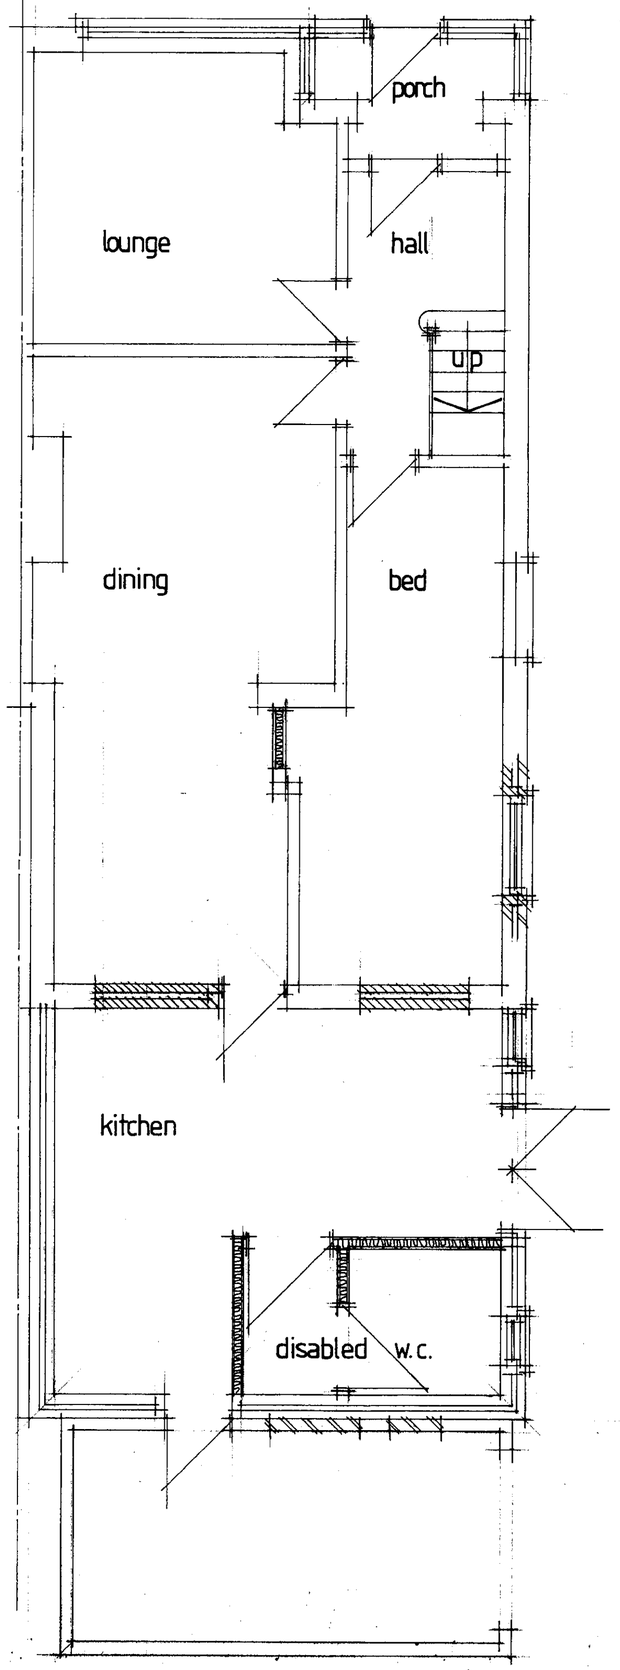

First Floor

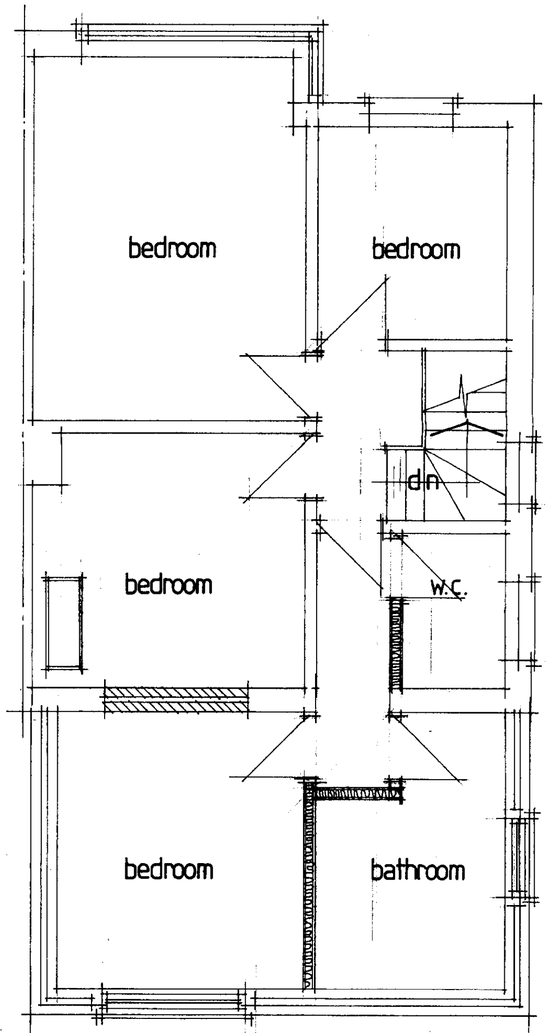



Side Elevation

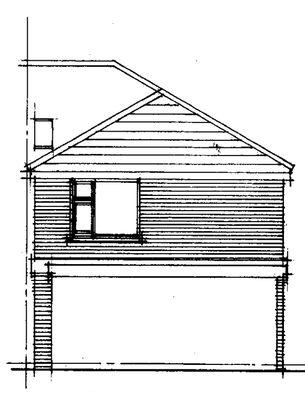

Rear Elevation

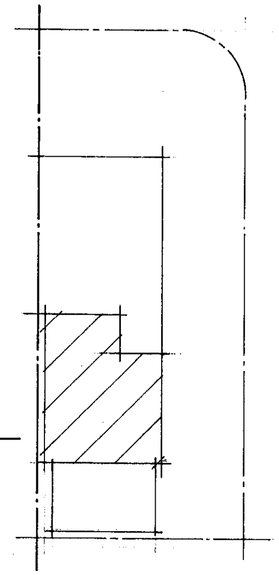

Site Layout 1·200

No:	Revision:	Date:	Initial:

ALPHA DESIGN

11 GILDA CRESCENT ROAD ECCLES M30 9AG
TELEPHONE : 061 707 5533

Project:	219 Brantingham Rd Chorlton Mcr	
Title:	Floor Plans and Elevations (proposed)	
Scale: 1:100	Date: Jan 04	Initial: CTH.
Drg. No:	2	