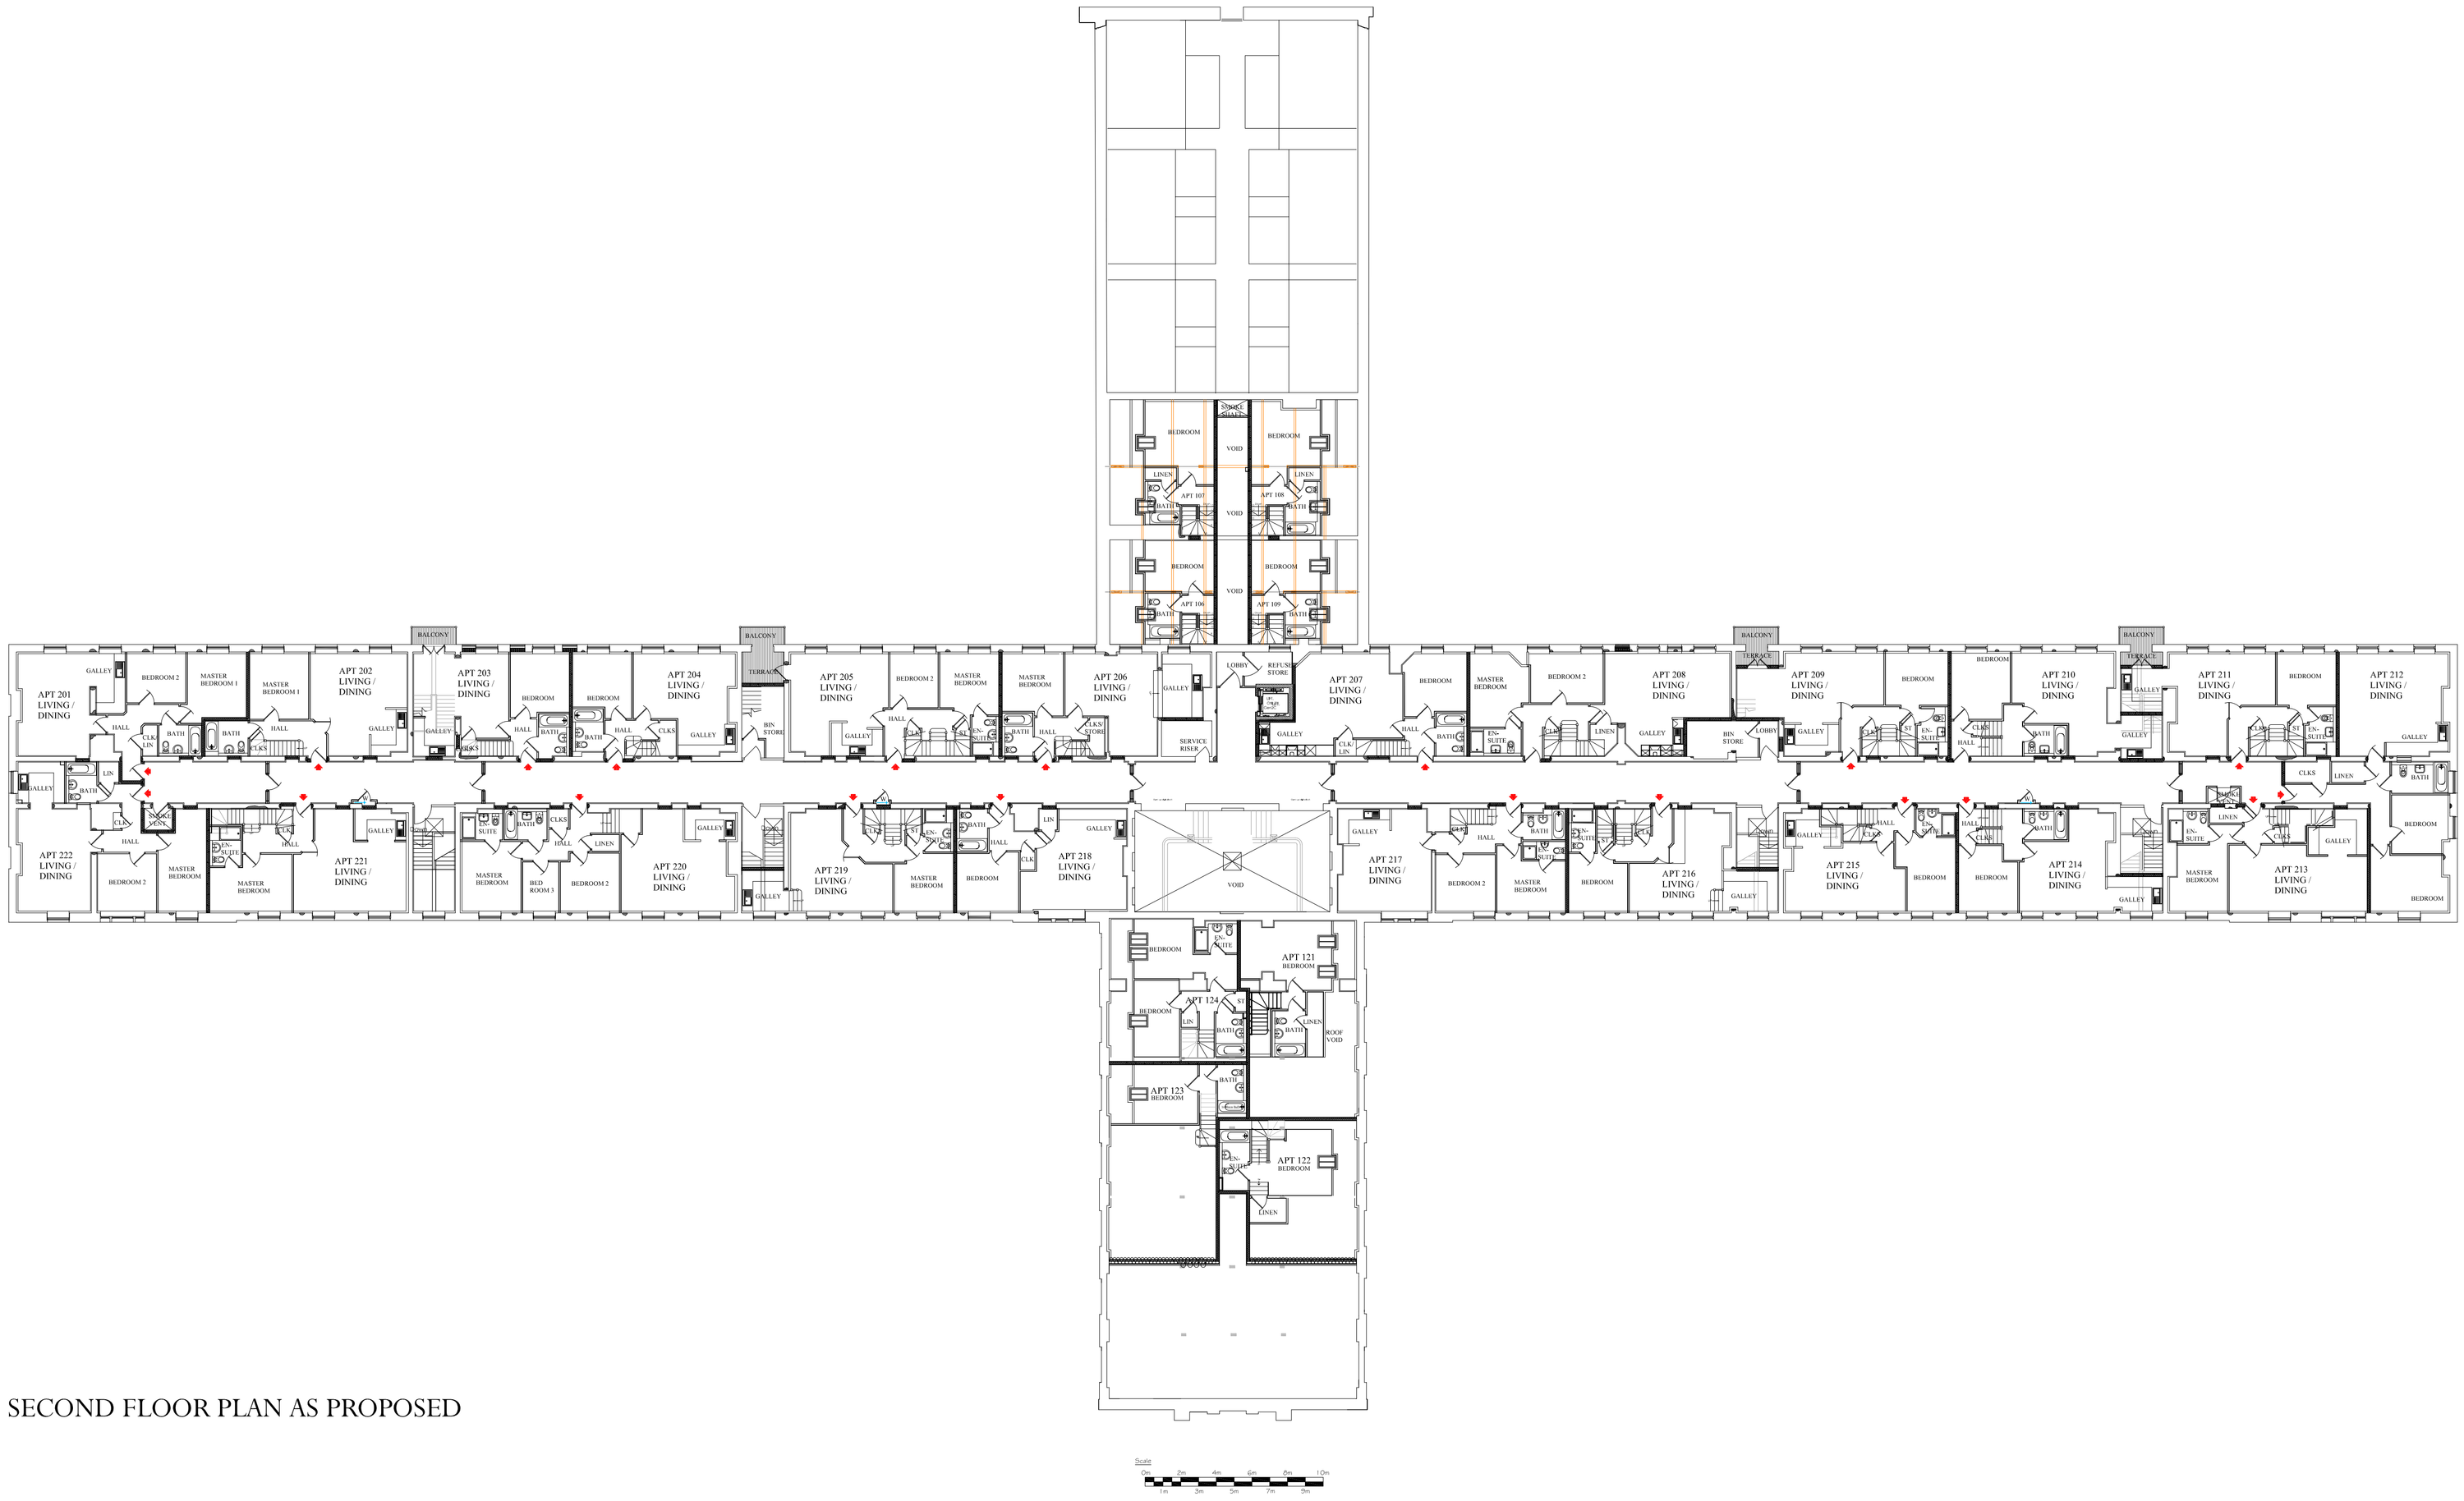

SECOND FLOOR PLAN AS PROPOSED

REVISIONS

Rev	Date	Description
A	Jan 07	General revisions to rationalise structure and services, and reflect L.A.'s requirements
B	May 07	Apts 26 & 31 second floor level omitted
C	Oct 08	Chapel Area redesigned to account for existing concrete first floor structure
D	Feb 09	Wings redesigned due to ongoing surveying.

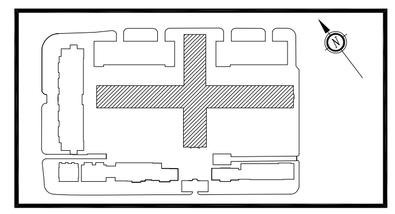

WARNING
Dimensions must not be scaled from this drawing. Dimensions required are to be obtained from the drawing office

Main Building Second Floor As Proposed

063/1013/D

Scale 1:200@A1 Date Nov 06
Drawn RD/AM Checked AP

Withington Hospital
Nell Lane
Manchester

P.J.Livesey Living Space (North) Ltd
Ashburton Park
Ashburton Road West
Trafford Park
Manchester M17 1AF
Tel : 0161 873 7878
Fax : 0161 873 8185
design@pjlivesey.co.uk

COPYRIGHT
This Drawing may not be used or reproduced in any way without the written consent of the P.J.Livesey Group Limited

The P. J. Livesey Group Ltd
www.pjlivesey-group.co.uk