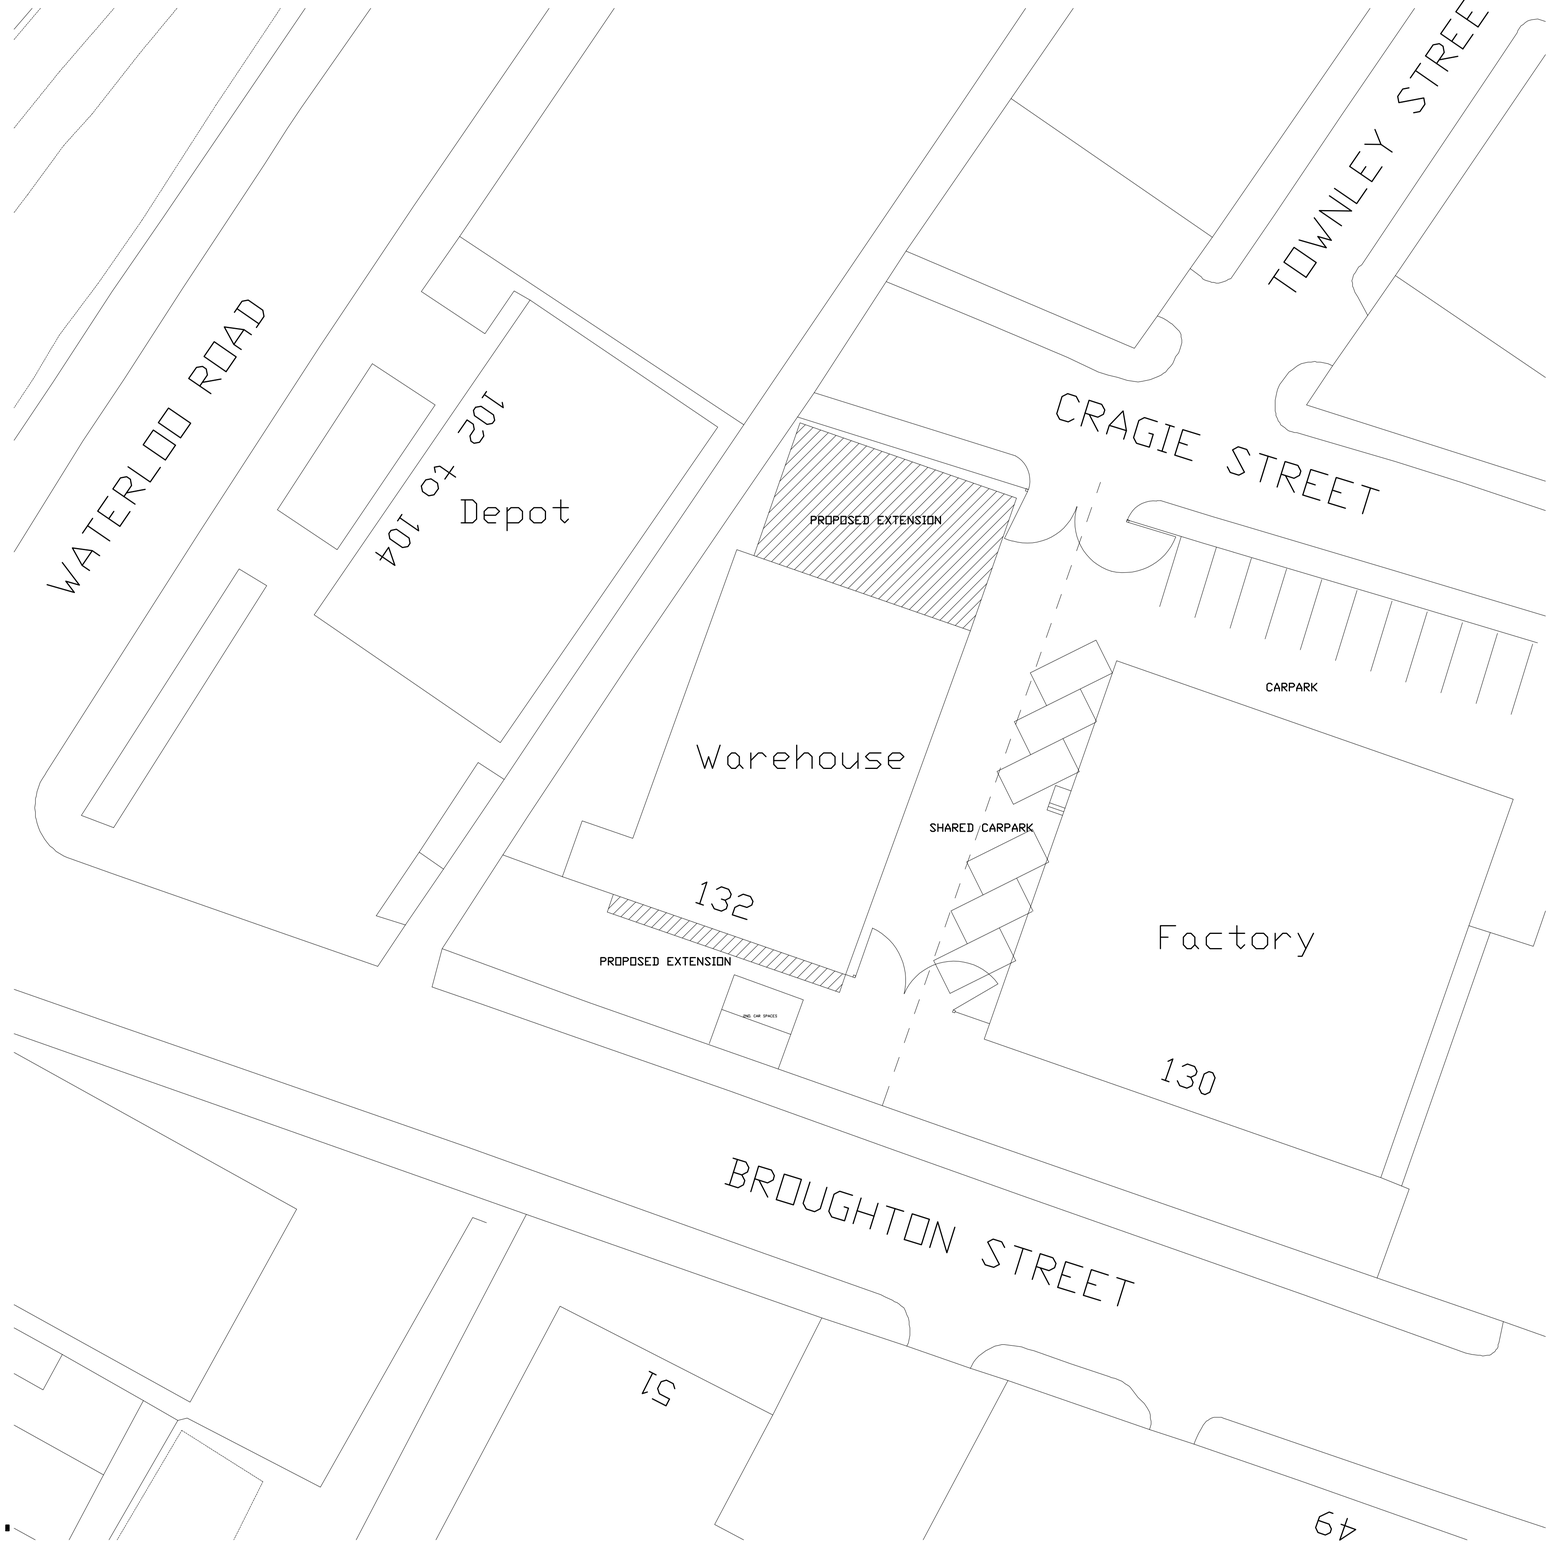


SITE PLAN 1:500

NO.	DATE	BY	REVISION

PROPOSED ALTERATIONS & EXTENSION
BAG 65, 132 BROUGHTON STREET
MANCHESTER
PROPOSED SITE PLAN

D.P.W Design
ARCHITECTS

183 WELLINGTON ROAD NORTH
STOCKPORT
GREATER MANCHESTER
SK4 2PB
TEL/FAX 0161 442 4044

DRAWN BY	CHECKED BY
P.W	P.W
DATE	SCALE
18/07/12	1:200
DRAWING No.	
9375	02