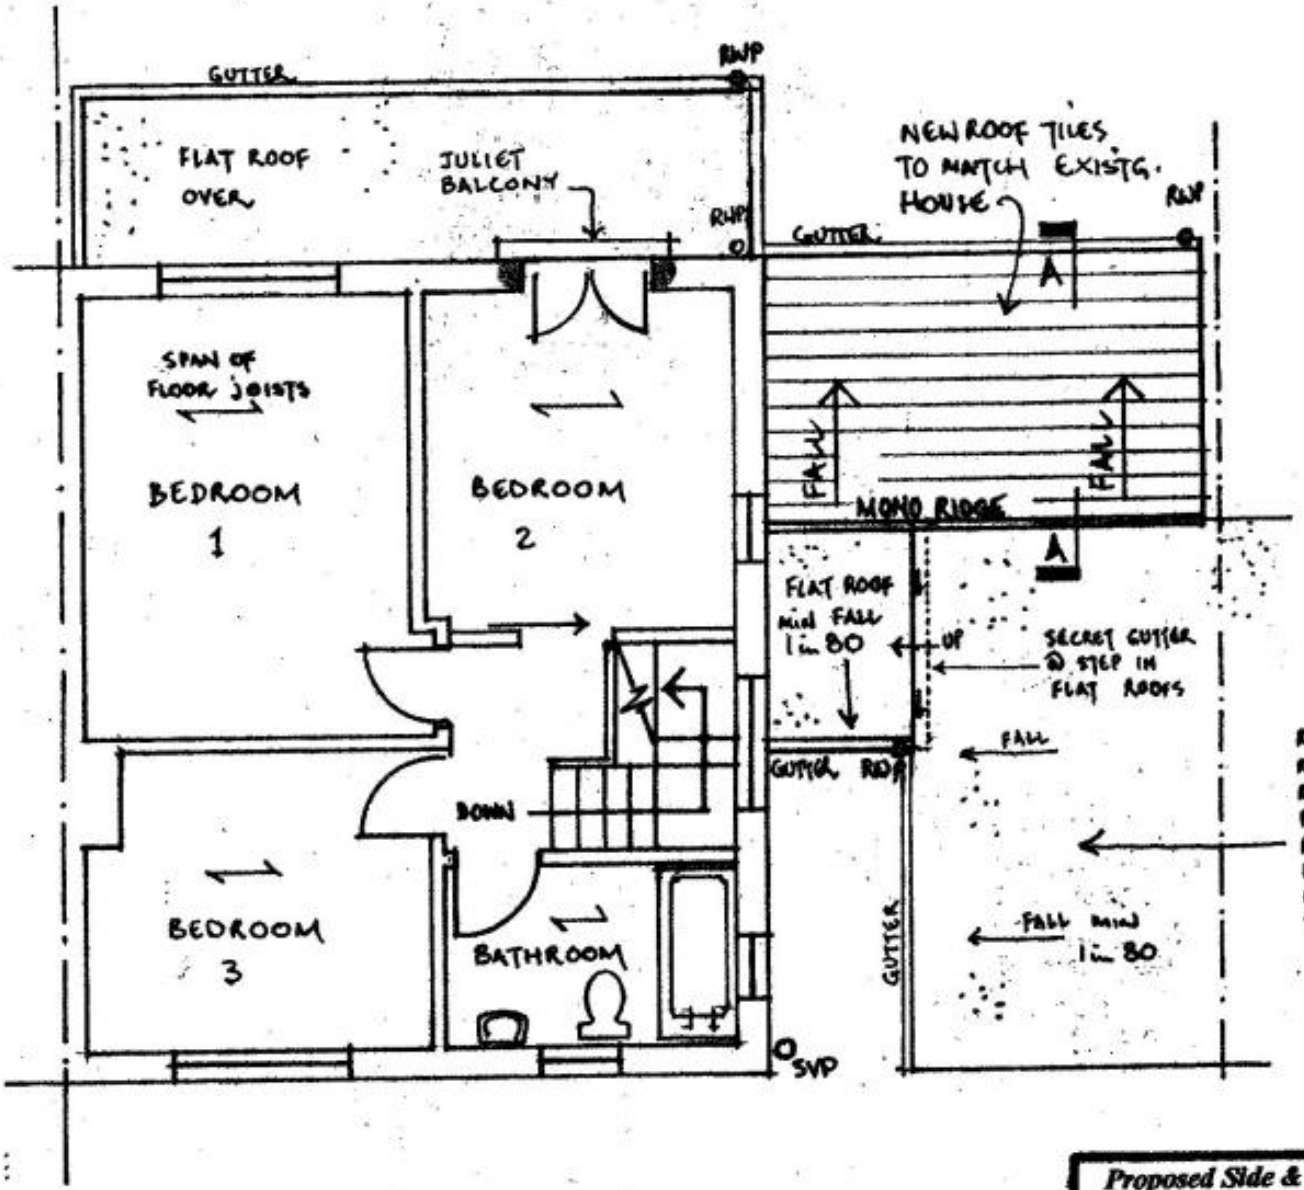

FIRST FLOOR PLAN ~as proposed

REMOVE EX. ROOF COVERINGS
REMOVE CONC. REINF. PLANKS FORMING ROOF
REPLACE WITH 150 x 50mm SW. JOISTS @ 600 c/cs
PLYWOOD ROOF DECK. WITH ASPHALT, OR FELTED ROOFING SYSTEM.
ROCKWOOL or SIMILAR INSULATION BETWEEN JOISTS WITH PLASTERBOARD & SKIM CEILING.
TO GIVE A 'U' VALUE OF 0.18 W/m²K.

005
REV. A

Proposed Side & Rear Extension	*First Floor Plan as proposed*
9 Ashwell Rd.	drg no. AH/TD/005 REV. A
Baguley	scale 1:50 @ A3
M23 1AL	date Mar 2012