
1 2 3 4 5 6 7m

DO NOT SCALE - USE FIGURED DIMENSIONS ONLY

OMBLER IWANOWSKI ARCHITECTS
10 TARIFF STREET MANCHESTER M1 2FF
TEL 0161 236 6778 FAX 0161 236 7078
OMBLERIWANOWSKI@Oiarchitects.CO.UK

1 IPS panels
2 Wall tiles
3 Floor tiles
4 Carpets
5 Windows screened internally by WC IPS panelling
6 Fire Escape modified between 5th and 6th floor level. Black painted finish to match existing.
7 Existing window opening modified to take new fire escape exit door.
8 Window reinstated to former fire escape exit.
9 New 1100mm steel balustrade fixed to existing parapet. Black painted finish.
10 External fire escape modified between 5th floor and roof level. Black painted finish to match existing.
11 Window opening modified to take new fire escape exit door.
12 Window reinstated to former fire exit door opening.

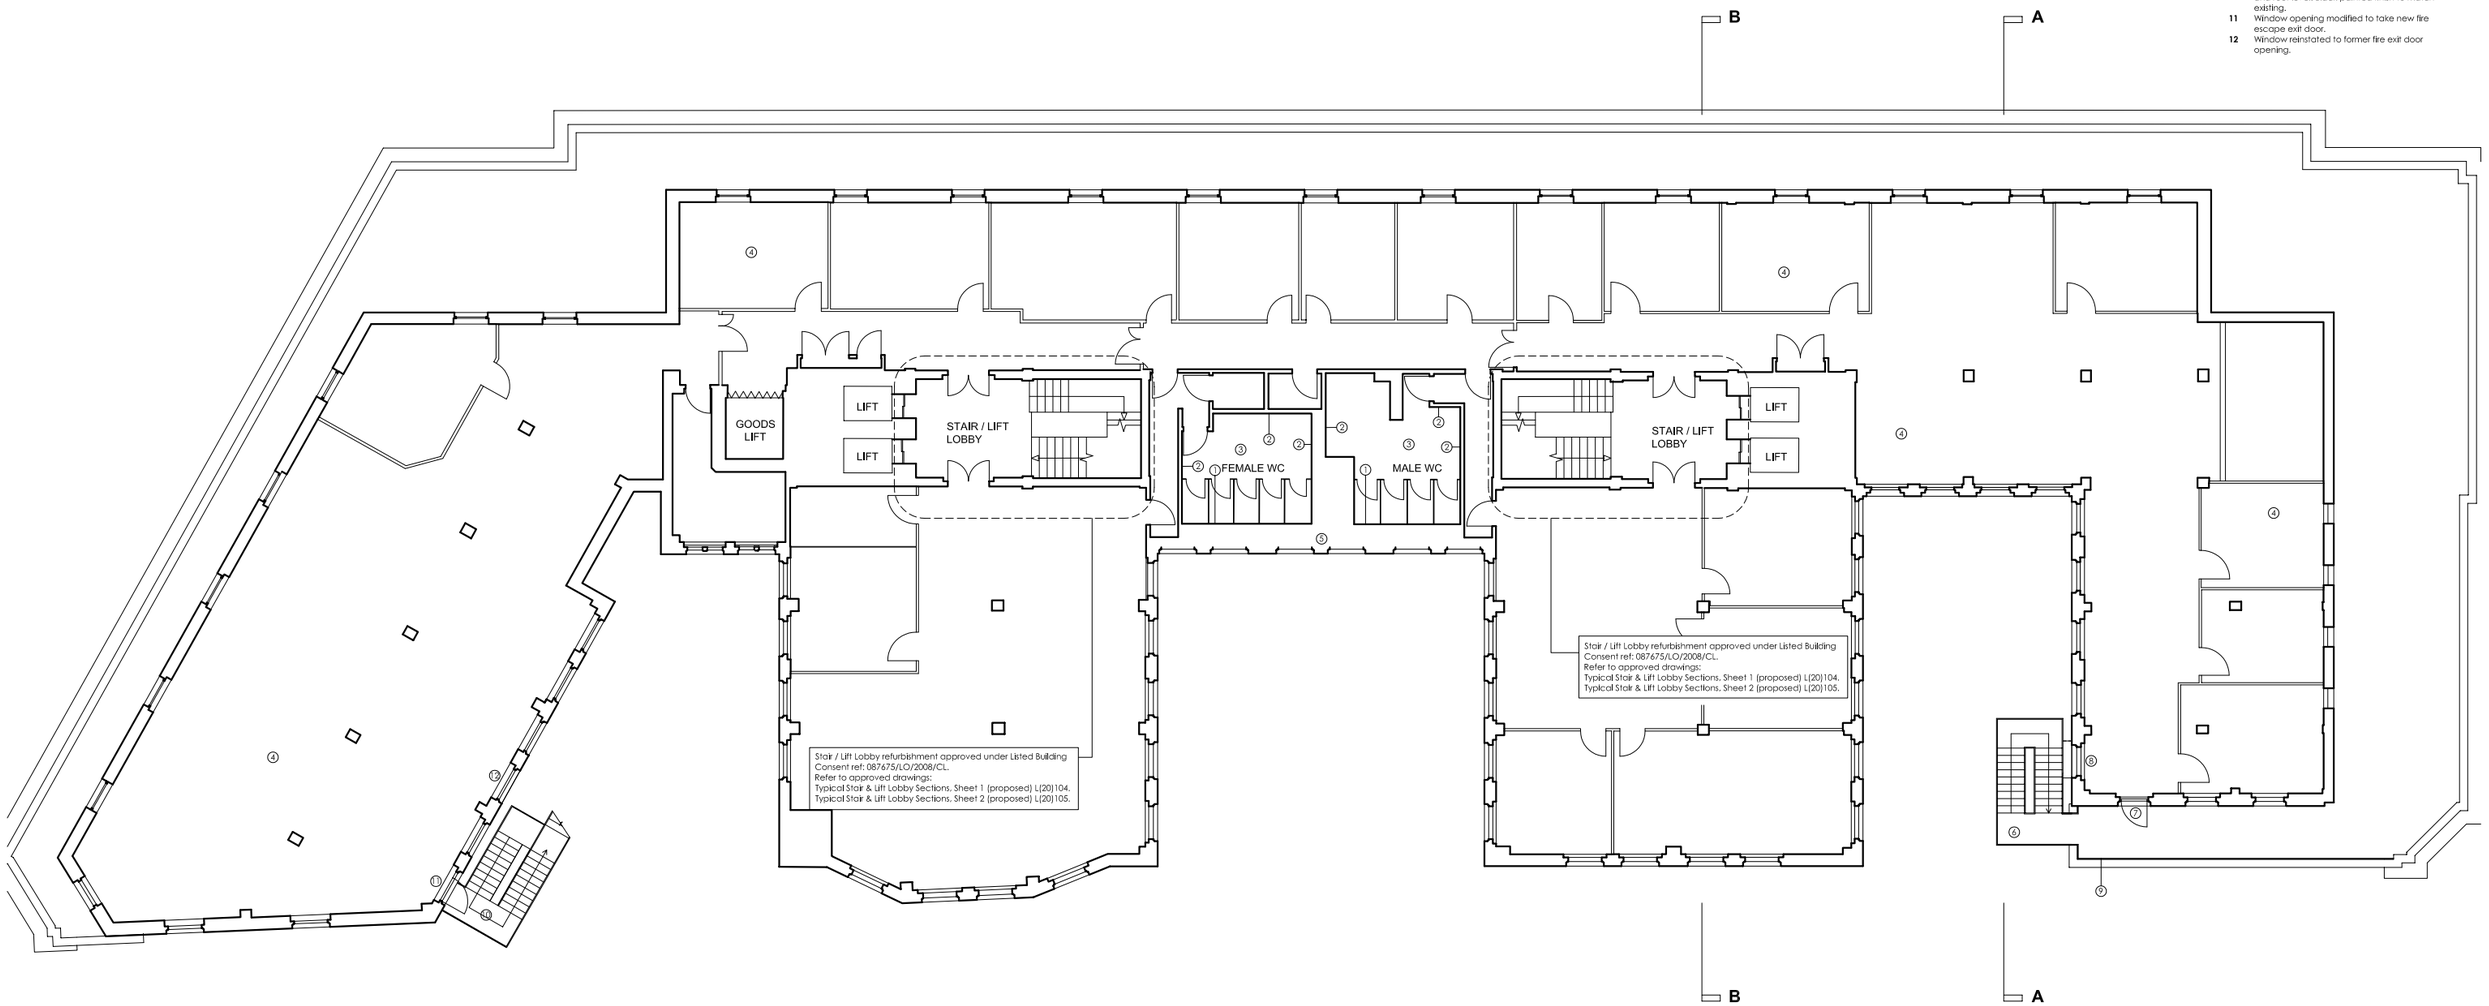

No changes to the 6th floor internally

ARKWRIGHT HOUSE

2ND - 5TH FLOOR REFURBISHMENT

OI

6TH FLOOR PLAN AS PROPOSED

OCT 09 SCALE 1:100 @ A1

P	L(20)601	/