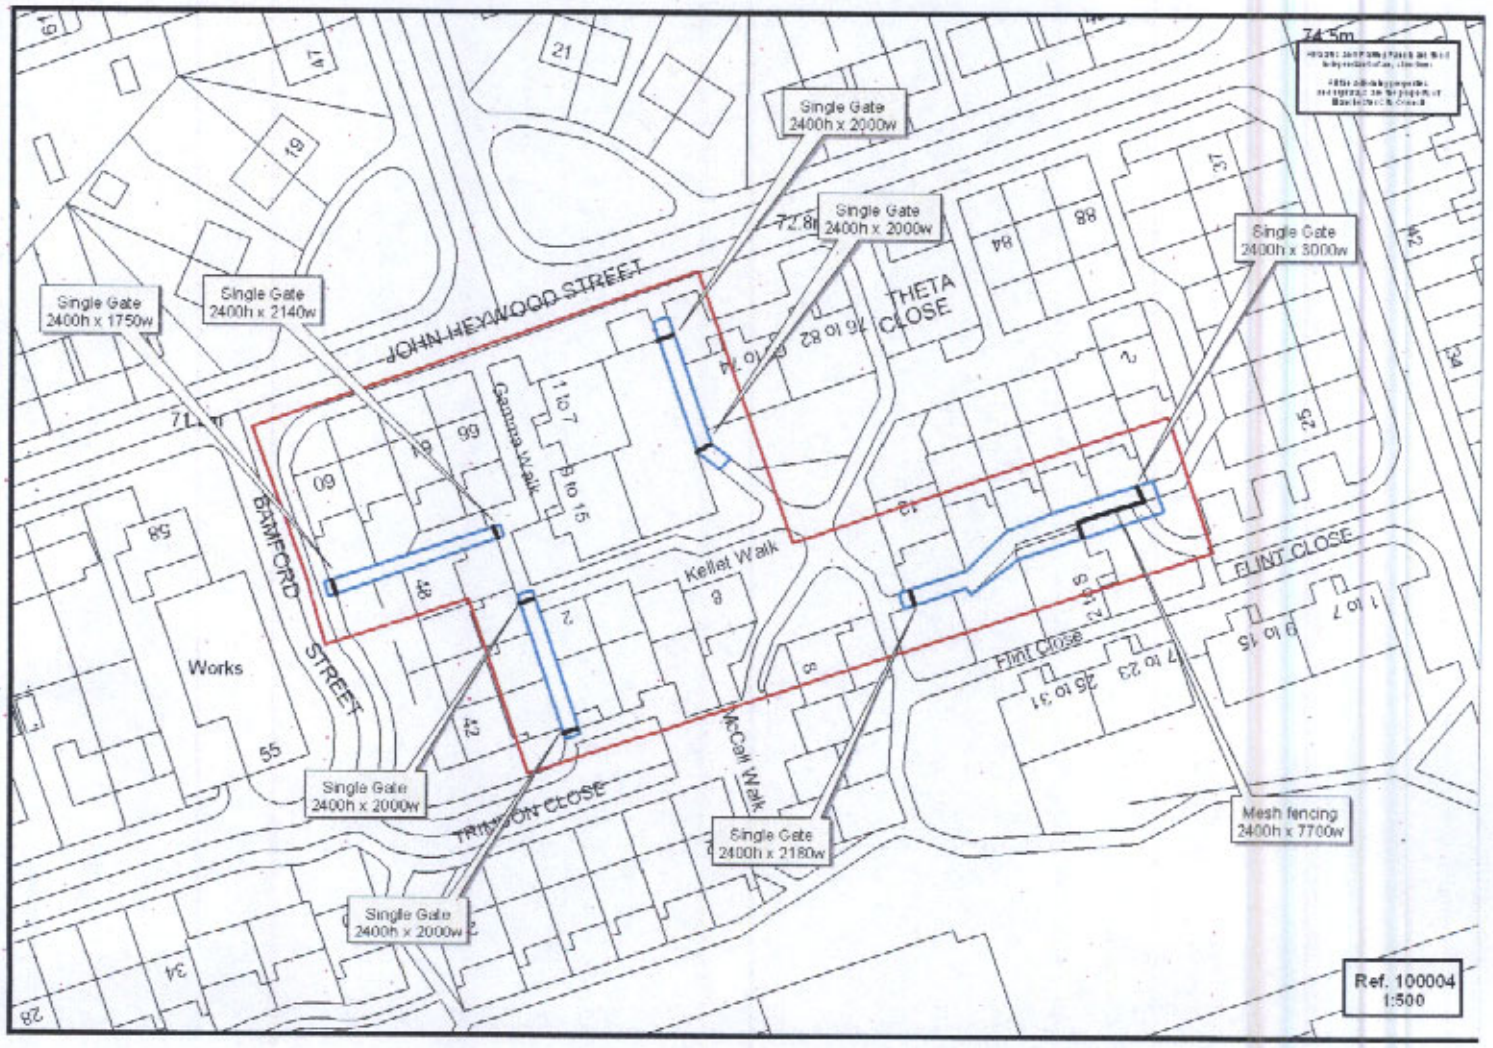

Single Gate
2400h x 2000w
Single Gate
2400h x 2000w
Single Gate
2400h x 3000w
Single Gate
2400h x 1750w
Single Gate
2400h x 2140w
JOHN HEYWOOD STREET
THETA CLOSE
Gamma Walk
Kellet Walk
BAMFORD STREET
Works
FLINT CLOSE
Flint Close
McCall Walk
TRIMDON CLOSE
Single Gate
2400h x 2000w
Single Gate
2400h x 2180w
Mesh fencing
2400h x 7700w
Single Gate
2400h x 2000w
Ref. 100004
1:500