



PROPOSED EAST ELEVATION 1 : 100

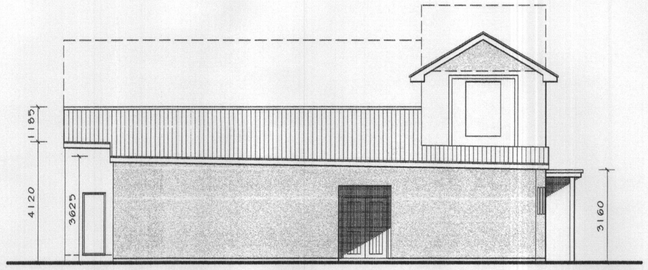


PROPOSED NORTH ELEVATION 1 : 100




PROPOSED WEST ELEVATION 1 : 100

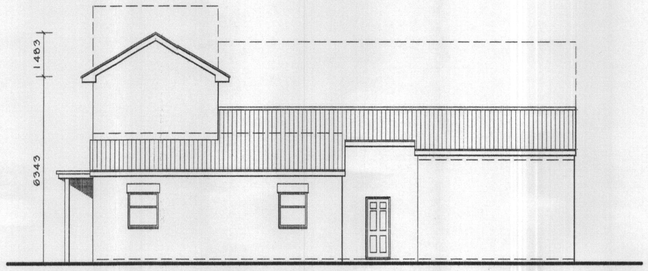


PROPOSED SOUTH ELEVATION 1 : 100

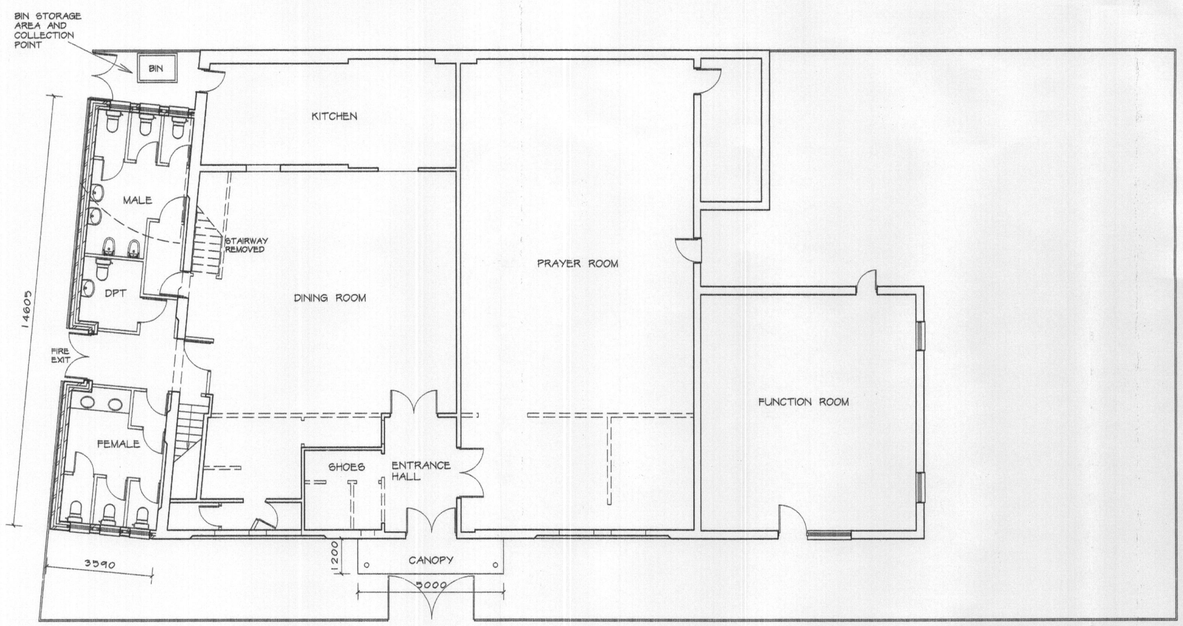

PROPOSED GROUND FLOOR PLAN 1 : 100

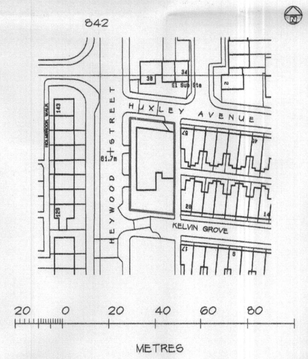

LOCATION PLAN 1 : 1250

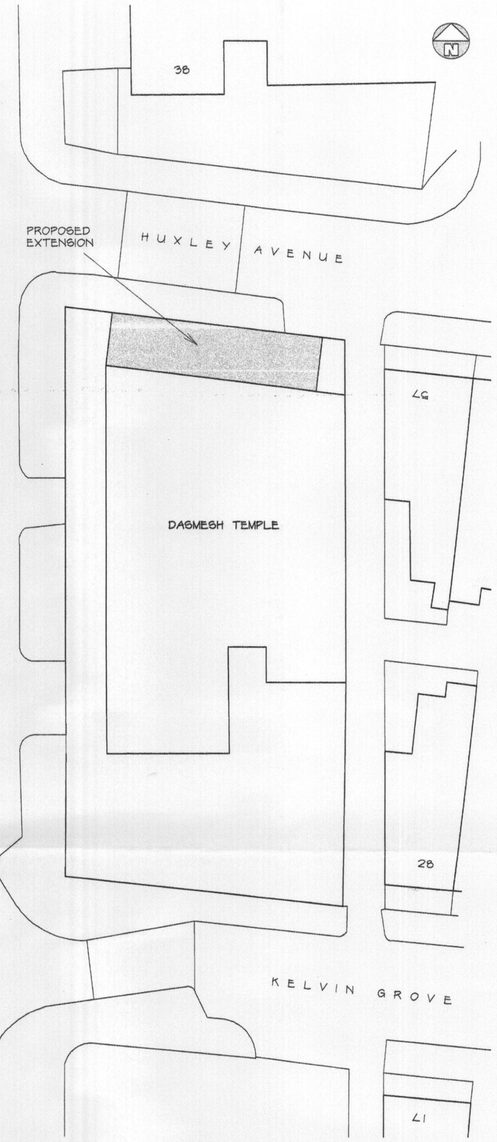

PROPOSED SITE PLAN 1 : 200

MATERIALS


MAIN ROOF - MARLEY MODERN SMOOTH CONCRETE TILES - OR OTHER APPROVED TILE.

SINGLE STOREY ROOF - PLASTIC COATED PROFILE STEEL SHEETING.


EXTERNAL WALLS - SMOOTH RENDERED MASONARY.

FIRST FLOOR

NO ALTERATIONS TO LAYOUT AT FIRST FLOOR

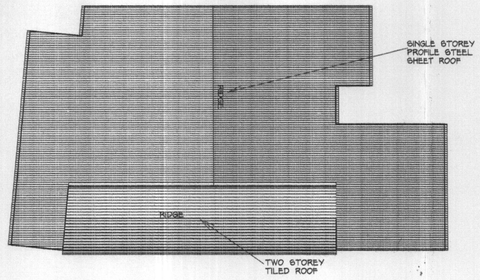

PROPOSED ROOF PLAN 1 : 200

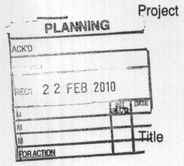

Telephone 0161 643 2422

Northside Plans Ltd

Planning and Building Design

116 Simister Lane Prestwich Manchester M25 2SB

Project

SINGLE STOREY SIDE EXTENSION, FRONT ENTRANCE CANOPY AND REPLACEMENT OF ROOFS

DASMESH SIKH TEMPLE
HEYWOOD STREET
MANCHESTER

Title

PROPOSED PLAN, ELEVATIONS AND SITE PLAN

Scale 1:100 1:200 (A1) Date 02/2010
Drawn by NIGEL TAME Dwg.no. DST/2A