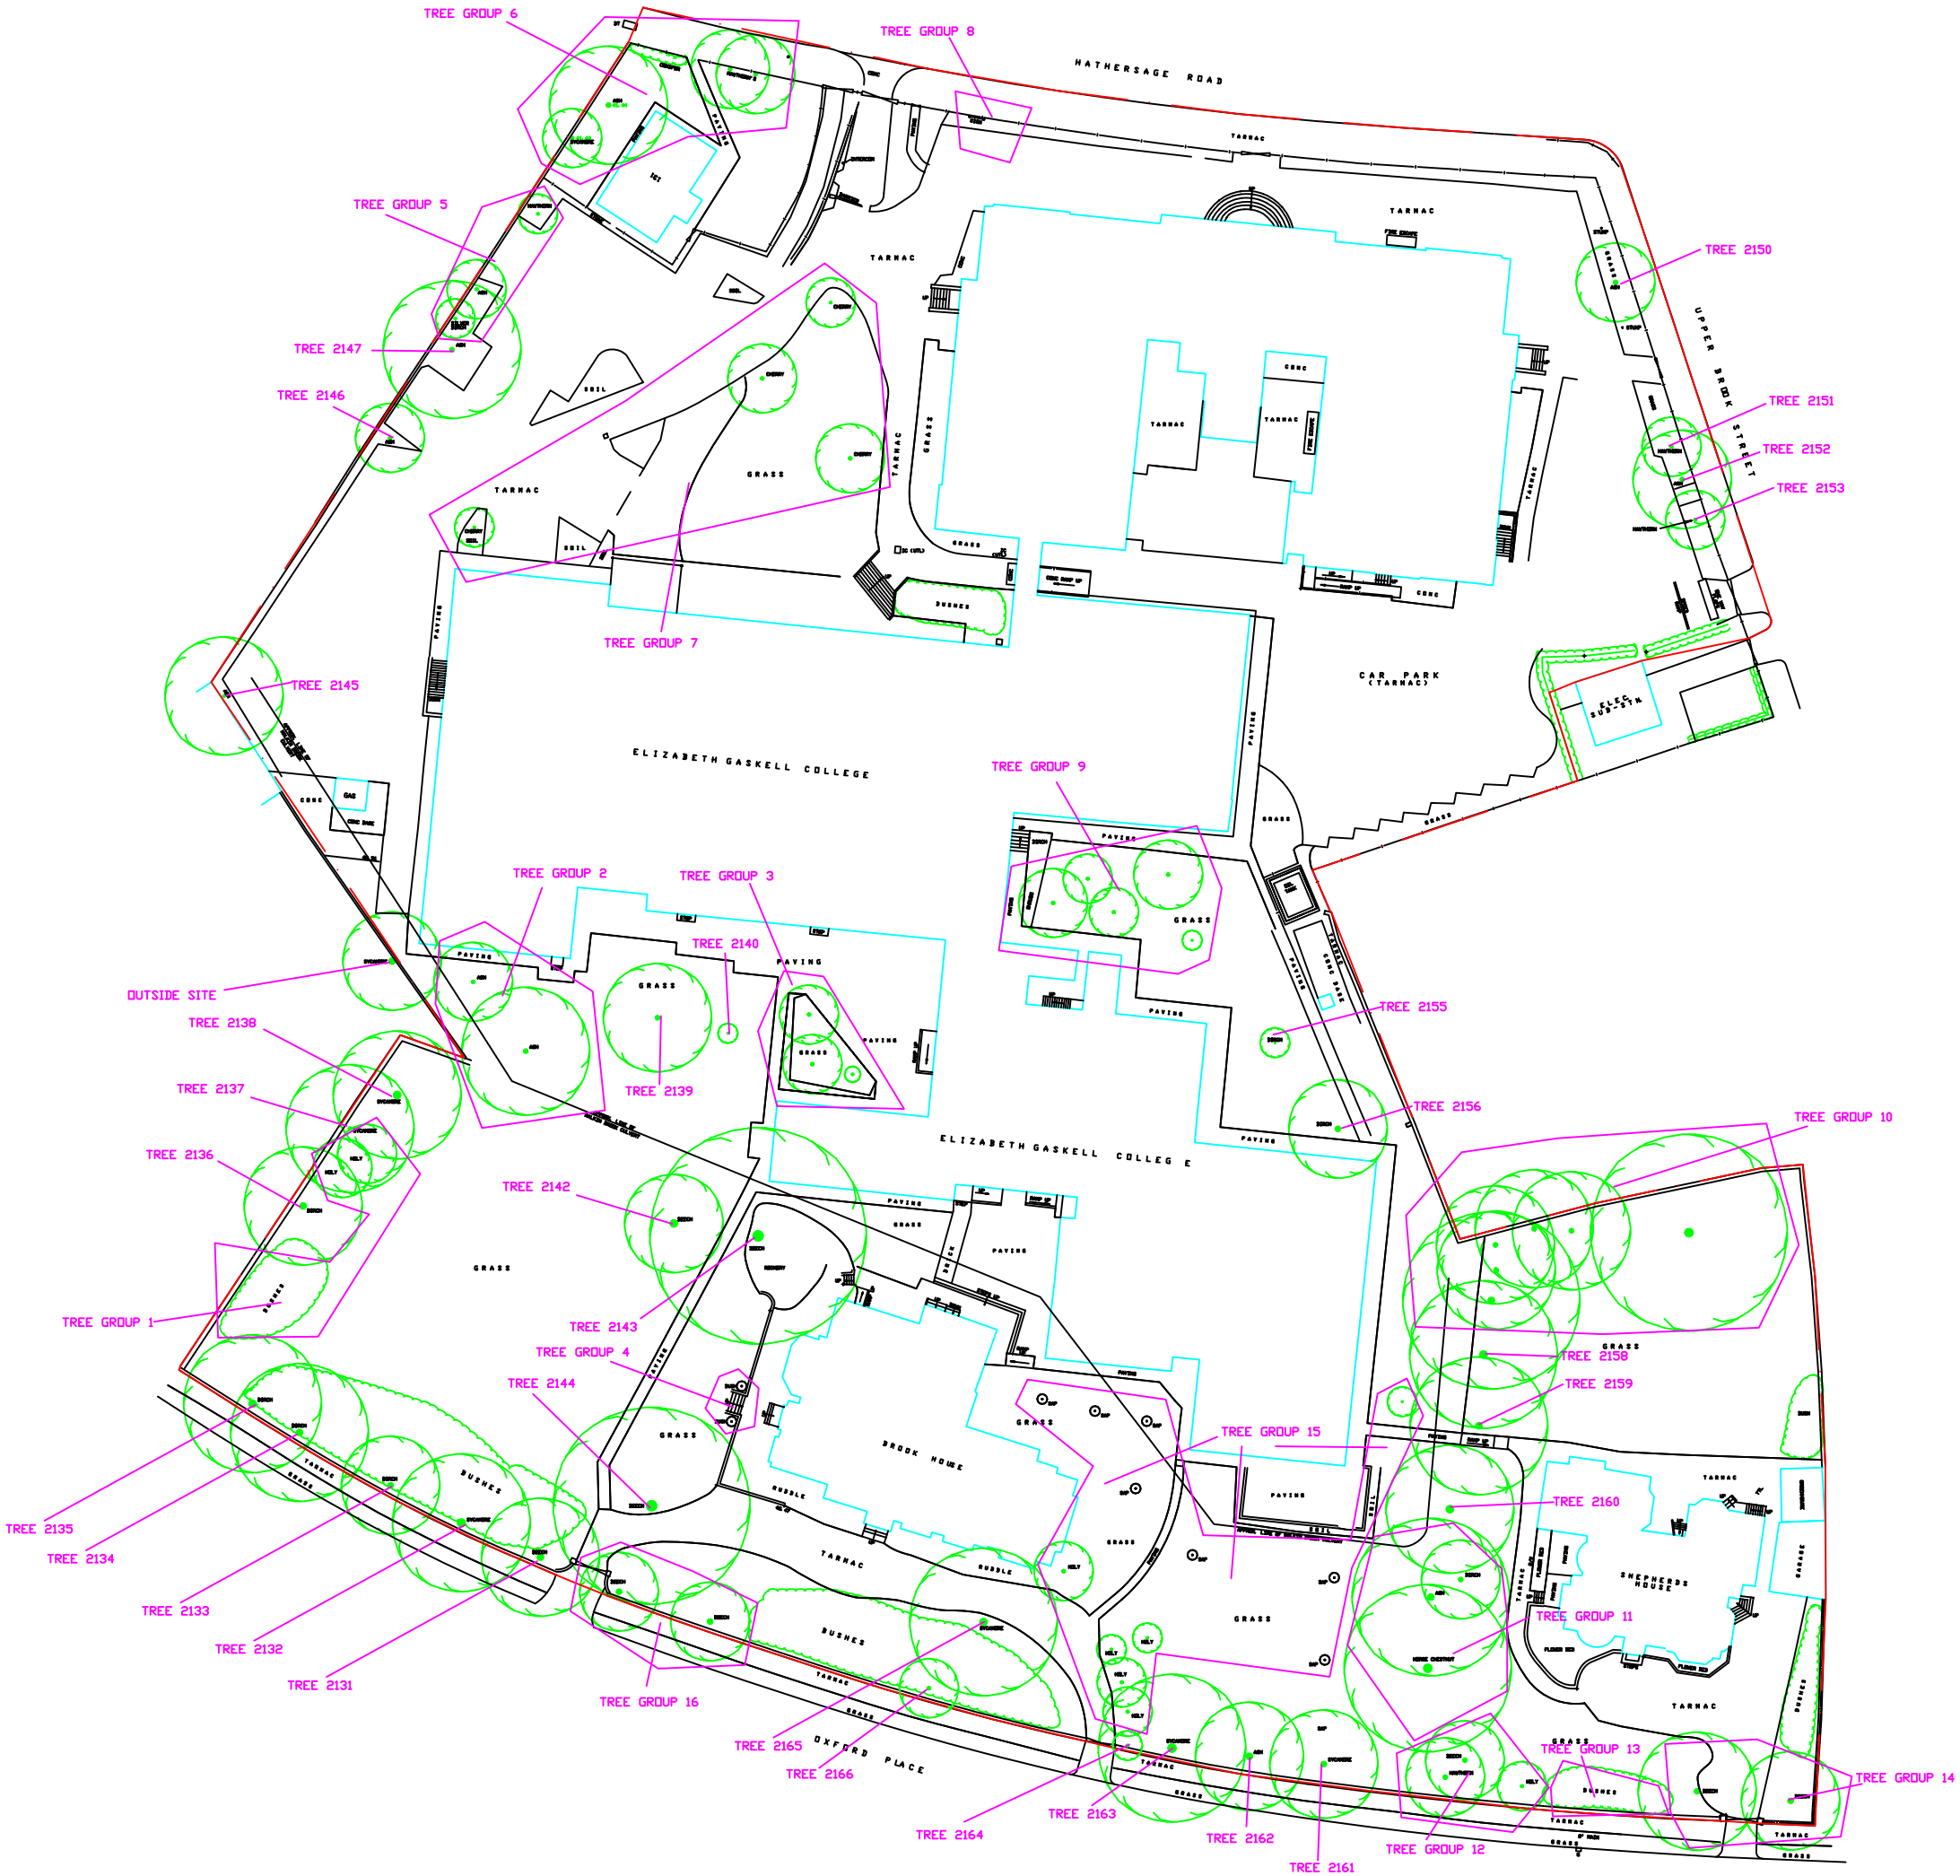

Tree/group numbering system

T1

AMENITY TREE CARE Ltd

Client: MMU

Project: Gaskell Campus

Detail: tree / group location plan

Drawn By:	Date:	Scale:
SB	Aug 2008	NTS

Drg No: TR-01

Revision: